

N.L. EQUIPMENT

**ASSEMBLY MANUAL
FOR
PONTOON GEAR**

REVISED

RESTRICTED

**PREPARED BY THE BUREAU OF YARDS AND DOCKS
NAVY DEPARTMENT
WASHINGTON, D.C.
JUNE 1942
(REVISION OF AUGUST 1942)**

TABLE OF CONTENTS

	<u>Page</u>
Introduction	ii
Chapter I Assembly of Pontoon Strings	1
Chapter II Barge Assemblies	7
Chapter III Bridge Unit Assembly	14
Chapter IV Wharf Assembly	17
Chapter V Pontoon Floating Drydock	20
Chapter VI Floating Cranes	29
Chapter VII Landing Ramp	38
Appendix	
A. Glossary of Parts, with Illustrations	41
B. Packing list, 3 x 7 Pontoon Barge	49
C. Packing list, 4 x 7 Pontoon Barge	52
D. Packing list, 4 x 12 Pontoon Barge	56
E. Packing list, 6 x 18 Pontoon Barge	61
F. Packing list, 5 x 12 Pontoon Barge	67
G. Packing list, 2 x 12 Pontoon Bridge Unit	72
H. Packing list, Bridge to Bridge Connections	75
I. Packing list, 5 x 12 Pontoon Wharf Unit	76
J. Packing list, Bridge to Wharf Connections	80
K. Packing list, 4 x 12 Pontoon Drydock	81
L. Packing list, Drydock Operating Equipment	86
M. Packing list, Boat Supports, and Drydock Ramp	90
N. Tool list for each 50 pontoons or less	93
O. Pontoon Drawings	95

INTRODUCTION

The Pontoon Gear, which is a part of the Naval Lightered (NL) Equipment, has been developed for the purpose of providing a rapid means of establishing landing and docking facilities for advance bases, where no facilities exist. It is a mechano set of interchangeable parts, which can be assembled in many ways.

The Pontoon Gear has been designed and tested to meet the following basic requirements:

(a) Pontoons are required to meet following loads:

Internal pressure

Ultimate: Over 52# per sq. in.

Proof of each pontoon manufactured: 25# per sq. in.

External pressure

28 feet of water

Deck load

Ultimate: More than 50,000# on any 20" square (load spread with 2" sand cushion)

Working load: Heaviest wheel loads for which civil highway bridges are normally designed.

(b) The assembly angles are designed sufficiently strong to carry a stress developed by the submersion of the string by a load applied at its center. On test, individual strings of 11 pontoons acting as a bridge supported at the ends carried between 50 and 60 tons at the center, plus 25 to 30 tons near the end. Two 12-pontoon strings secured side by side and supported at the ends are therefore strong enough to carry a 40-ton vehicle.

(c) The pontoon strings are stiff in torsion, and structures assembled from them are highly rigid. On test, a string of 11 pontoons supported at three corners and carrying 20 tons live load at the center dropped a little over 2 inches at the unsupported corner.

(d) The corner connections are designed to carry the full load either on the A6 bolts or on the wedges. A broken A6 bolt or a missing wedge does not therefore reduce the working strength of the structure. In some assemblies some of the A6 bolts may need to be omitted. This can safely be done if the wedges are all in place.

CHAPTER I

ASSEMBLY OF PONTOON STRINGS

1. These explanatory notes are intended to assist men who have had no previous experience in assembling pontoon units, and are based on experience from past performances in assembling and disassembling pontoons with civilian and enlisted personnel. This outline, together with the plans and drawings that are supplied with every pontoon shipment, should be sufficient to enable a crew of men to assemble any pontoon unit.
2. Pontoons are manufactured in two types and sizes identified as T6 and T7. (See Y&D Drawings 143074, 143075, and 143076.) They are shipped in unit groups such as barges, bridges, wharfs, etc. (See Appendices B to M inclusive for packing and shipping lists.) Each shipment includes all necessary parts to make a complete unit. All necessary tools (See Appendix N) accompany each shipment with the exception of the lifting device for handling and placing pontoons. For this operation, a small crane may be used, or any other similar gear capable of handling about two tons, and will have to be provided at the assembly site.
3. The individual pontoons are designed to be connected with 4 structural steel angles to form a string of pontoons.
4. It is well to give some thought to the matter of launching before the assembly of a string is commenced. Assembly may be made on shore, on the deck of a ship or lighter, or on any wharf or floating unit constructed of combinations of pontoon strings. Launching may be accomplished by means of rollers which pass the pontoon string into the water endwise, or by tipping it sidewise over the edge of a deck or wharf. In either case the string must be assembled on its side. The assembly bolts, A6, are thus more readily inserted, and the string is more easily launched.
5. The pontoons are connected to the assembly angles by means of 1-1/2" assembly bolts, identified as A6 in the drawings, through the assembly angles to each corner of the pontoons. The diameter of the holes in the angle is larger than the diameter of the bolts to allow for convenient and speedy assembling. The play of the connection is taken out by means of diagonal wedges. These wedges are placed in each corner of the pontoons between the beveled blocks (wedge guides) welded to the pontoon and the bars that are welded to the assembly angles, and are drawn into place by means of removable wedge bolts with hand-wheel nuts. The hand wheels are tightened by hand so that excessive strain will not be applied to the wedges. (For details see Y&D Drawing 143,058).
6. The procedure that has been found to be most practical in the assembling of these pontoon strings is outlined briefly in the following subparagraphs.
 - (a) Place two assembly angles on wooden blocks, so that the legs with the bolt holes are vertical (Fig. I-1). The horizontal legs should extend toward each other with a clear distance of 5'-2" between the interior faces of the vertical legs. The wooden blocks should be spaced in such a way as to prevent any appreciable deflection in the angles that may be caused by the weight of the pontoons.
 - (b) By means of a crane or any other lifting device, place the T6 pontoons on end in the trough formed by the angles and the wedge bars, which are welded on to the angles (Figs. I-2 & I-3). The decks of the pontoons, which are characterized by tread plate, should be on the same side. The plugged holes in all pontoons should face the same direction and should all be tightened before launching. Line up the pontoons using drift pins and screw in the assembly bolts part way, using the hexagonal socket wrench if necessary.
 - (c) Place the other two assembly angles in corresponding positions on the top of the pontoons and set-up assembly bolts. It may be necessary to use drift pins as well as jacks to line up the bolt holes before inserting the assembly bolts. Fig. I-4 indicates clearly the difficulties that will be encountered in setting these upper angles if the lower angles are not supported in a manner to keep them straight, i.e., to keep them from sagging. The setting of the upper angles on the assembly shown in Fig. I-5 was made without any difficulty because the angles on the blocks had been lined up. It can be seen that the tops of the pontoons lay in a straight line in this assembly. If a crane is not available to prevent these upper angles from slipping during the lining up, they should for safety be lashed in place until several bolts are inserted.
 - (d) Tighten all assembly bolts by means of the ratchet wrench to be found among the assembly tools.
 - (e) Insert a wedge bolt and a wedge at each corner of each pontoon. Care should be taken to insure the proper seating of the wedge bolt on the mandrel or boss of the angle wedge bar. Fig. I-6 shows the angle wedge bar and the pontoon wedge guide before the wedge bolt is placed. Fig. I-7 shows the wedge bolt in place, properly seated on the mandrel on the underside of the wedge bar. Fig. I-8 shows wedge bolt and wedge properly placed, and Fig. I-9 shows hand wheel nut put on and tightened. In order that unnecessary strain shall not be put on any part of the joint, the hand wheel nut shall be tightened by hand,

rather than with a wrench.

(f) To place the wooden bottom closure planks (W2)(Y&D Drawing 124962) in the slots between pontoons, remove one end bolt from the closure. Slide the end from which the bolt was removed under the upper angle between pontoons on the side of the string which will form the bottom of the barge, then lower the closure until the head of the bolt at the bottom end rests on the lower angle. Finally, replace bolt at the top of the closure. Bottom Closures are shown in Fig. I-10.

7. With the placing of the bottom closures, the work to be done on the string assembly is completed and it is ready to be launched. The string can be assembled with one side close to the edge of a bulkhead and tipped overboard sidewise (Figs. I-11, I-12, I-13), or raised on rollers and rolled overboard endwise. The endwise launching is best where practicable (Figs. I-10, I-14, I-15, I-16). However, if equipment is available strings may be lifted by a crane or derrick and lowered into the water.

8. After the strings are in the water, it is well to recheck all hand wheel nuts to be sure none of them have loosened excessively during the process of launching.

9. The joining of groups of pontoon strings to form various kinds of floating equipment is done after launching of the strings and is described in the following chapters.



Fig. I-1
Assembly angles properly
placed for pontoons.

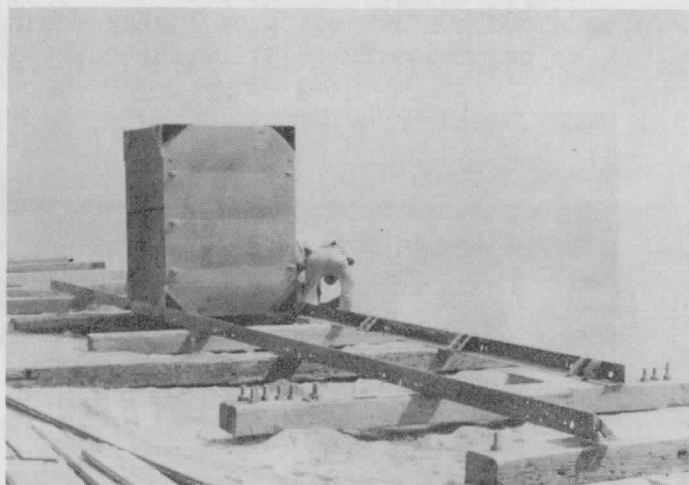


Fig. I-3
Assembly bolts being placed
through the assembly angles
into the corner of the pontoon.

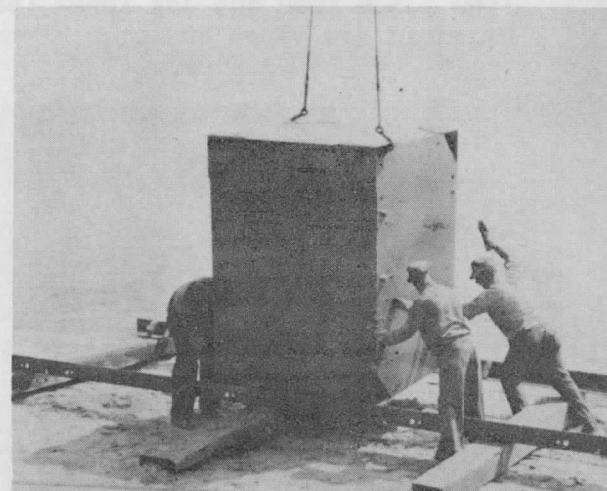


Fig. I-2
A pontoon is being placed on the assembly
angles by means of a crane.



Fig. I-4
Pontoons being jacked at the top to allow the
top assembly angles to fall into place.

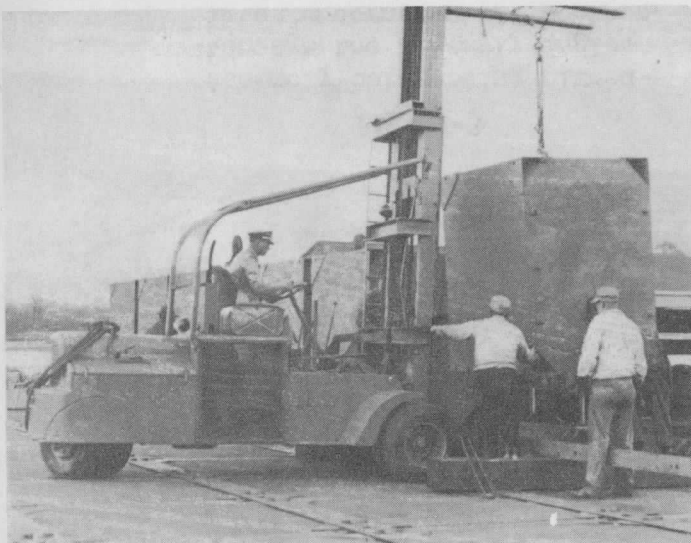


Fig. I-5

The pontoon string is being assembled on a pontoon wharf. Note the way the pontoons are lining up, and the use of the lifter.

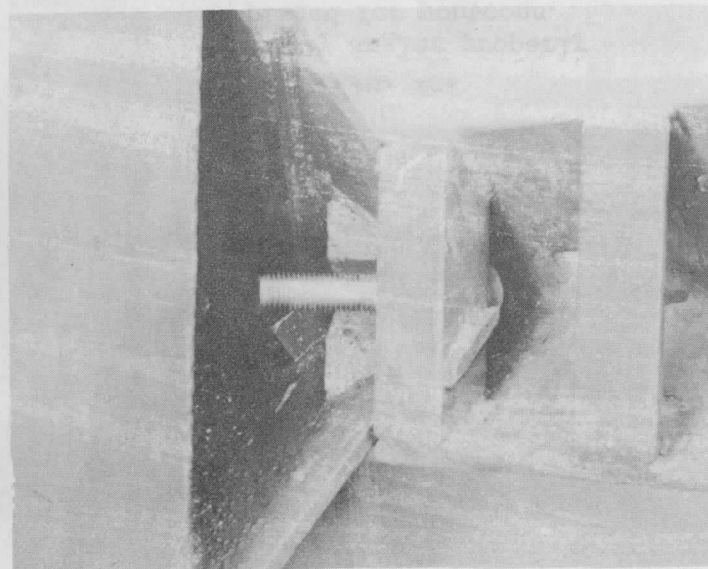


Fig. I-7

The wedge bolt is in place & is properly seated on the mandrel on the under side of the wedge bar.



Fig. I-6

The pontoon has been placed in the angle. Note the positions of the pontoon wedge guide and the angle wedge bar. The assembly at this point is ready for the wedge bolt.

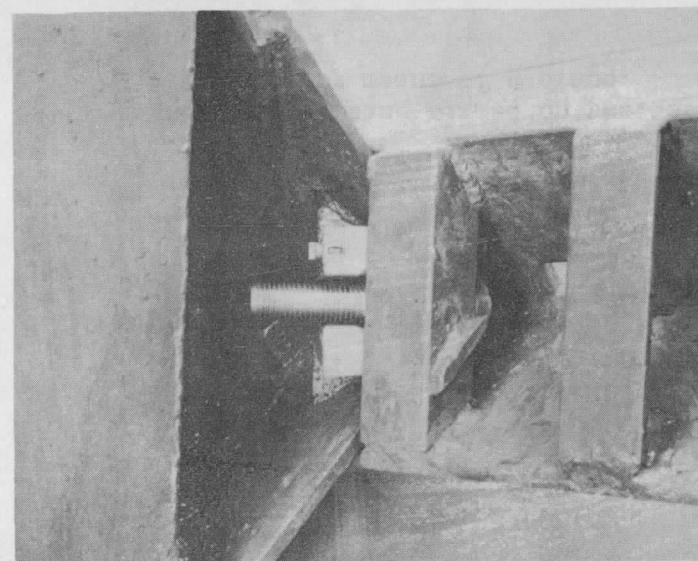


Fig. I-8

The wedge bolt and wedge are properly placed, ready for the hand wheel nut.

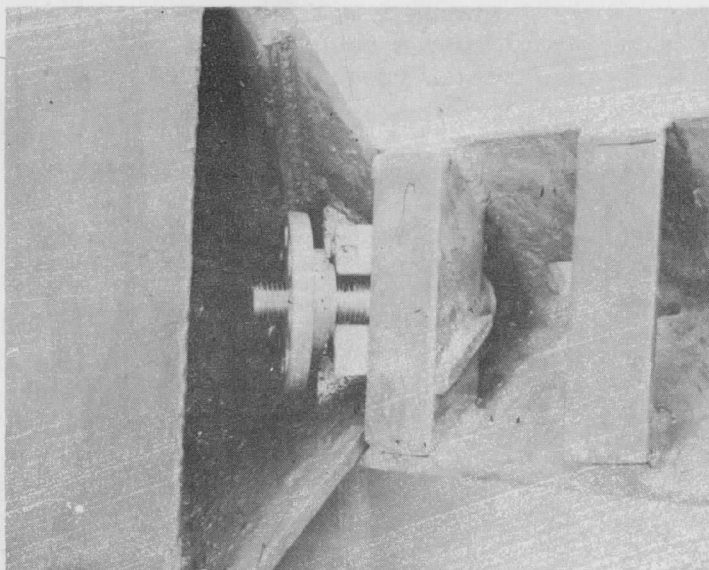


Fig. I-9
The wedge assembly is completed with the hand wheel nut in place.

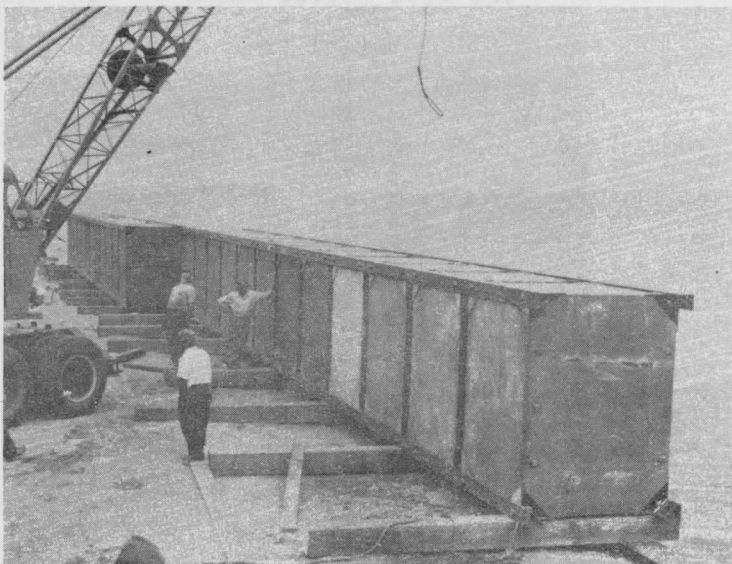


Fig. I-11
A bridge assembly string is ready for launching from the wharf.

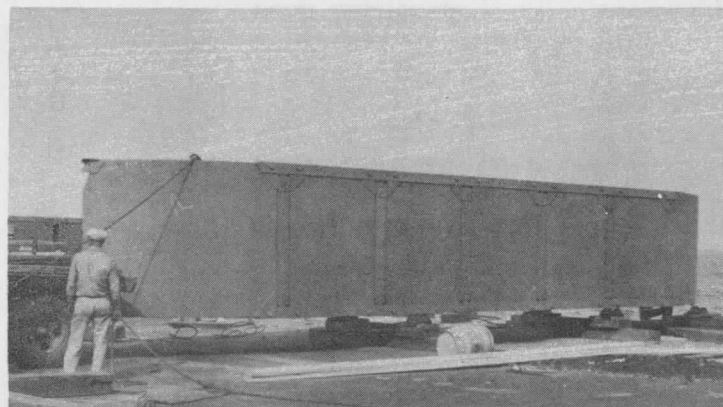


Fig. I-10
A barge pontoon string is ready for launching by means of rollers. Note the bottom closures are already in place.



Fig. I-12
A barge assembly string is being launched from a wharf.

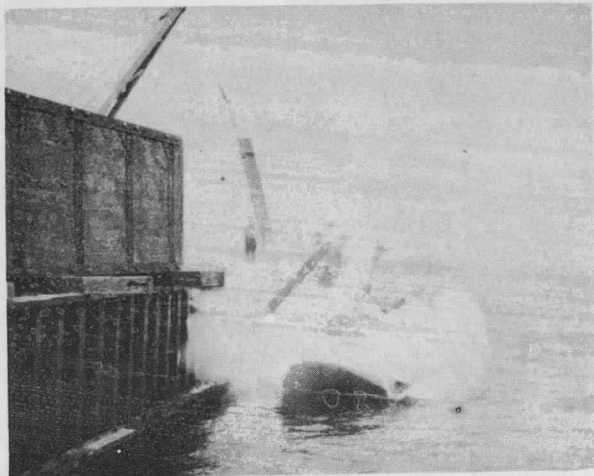


Fig. I-13

An assembly string hits the water after being launched from a wharf.

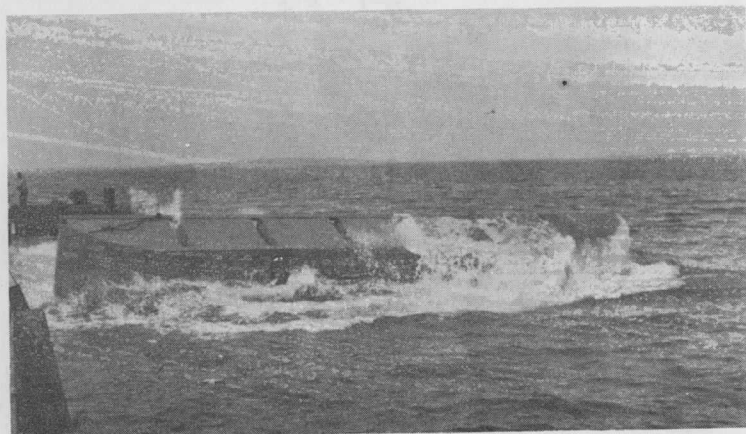


Fig. I-15

A barge pontoon string has been launched by means of rollers from a wharf.

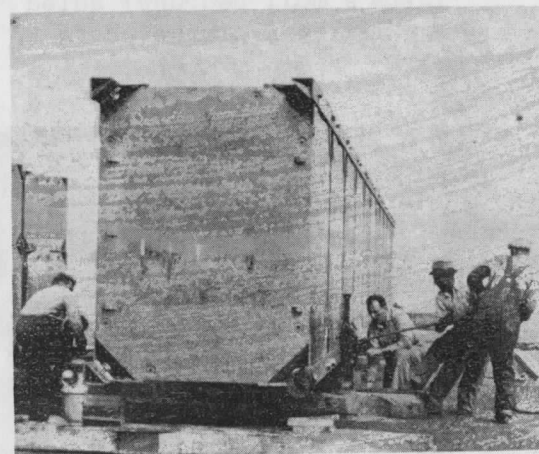


Fig. I-14

A bridge pontoon string is ready to be launched by means of rollers.

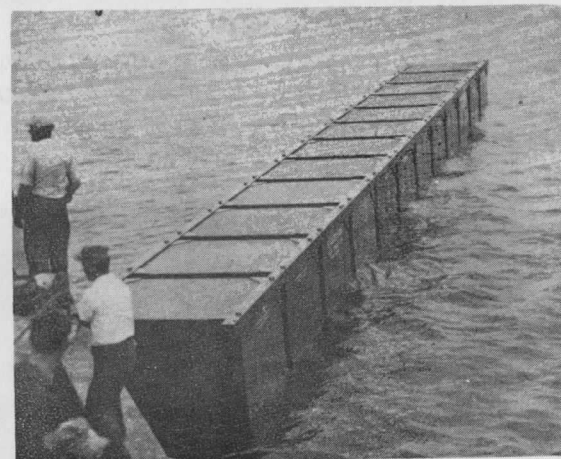


Fig. I-16

A bridge pontoon string is in the water after having been launched.

CHAPTER II

BARGE ASSEMBLIES

1. One of the pontoon units mentioned in the previous chapter is the barge. Barges are assembled in three standard sizes, namely the 50-ton, the 100-ton and the 250-ton capacity. It is possible to make several different assembly arrangements to obtain these capacities, but the units selected have been found to be the most suitable for these requirements, and their characteristics are as follows:

<u>Capacity</u>	<u>50.Tons</u>	<u>100 Tons</u>	<u>250 Tons</u>
(No. of pontoons in width)x(No. of pontoons in length)	3x7	4x12	6x18
Beam	21 ft.	28 ft.	43 ft.
Length	43 ft.	72 ft.	107 ft.
*Draft, Light	20 inches	20 inches	20 inches
*Draft, fully loaded	48 inches	44 inches	48 inches
Speed Light, 1 Eng.	6.10K O.B.C.	5.41K O.B.C.	3.40K O.B.W.
Speed Loaded, 1 Eng.	4.46K "	3.52K O.B.C.	**
Speed Light, 2 Eng.	6.13K "	6.86K O.B.C.	4.68K O.B.W.
Speed Loaded, 2 Eng.	5.22K "	4.93K O.B.C.	**
Speed Light, 3 Eng.	7.28K "	7.72K O.B.C.	5.91K O.B.W.
Speed Loaded, 3 Eng.	6.51K "	5.87K O.B.C.	**
Speed Light, 4 Eng.	(Not applicable)	7.98K O.B.C.	**
Speed Loaded, 4 Eng.	(")	6.52K O.B.C.	**
Speed Light, 1 Eng.	5.95 I.B.C.	**	**
Speed Loaded, 1 Eng.	4.25 I.B.C.	**	**

Note. O.B.C. - Outboard propelling unit; Chrysler Engine.
O.B.W. - Outboard propelling unit; Waukesha Engine.
I.B.C. - Inboard sea tractor, Chrysler Engine.

*Propeller blade of outboard unit extends 24" below bottom of barge. Drafts shown are to bottom of barge. "Fully loaded" equals "capacity" load plus 5 1/2 tons for propelling unit.
**Test data unavailable.

2. For purposes of description the 50-ton pontoon barge will be outlined and described in detail, together with any additional or different operations that are involved in the assembling of the other two sizes.

3. The 50-ton barge string consists of five T6 pontoons and two T7 pontoons connected by means of two B2 (top) angles and two B3 (bottom) angles. (See Y&D Drawings 124957 and 124961). The B2 or deck angles are 6"x6"x3/8", 43' - 8 1/2" long, and the B3 or bottom angles are 6"x6"x3/8", 31' - 6 1/2" long. This string weighs about 11 tons.

4. The procedure for assembling a barge string is basically as described in Chapter I. The same assembly bolts, wedges, wedge bolts and handwheel nuts are used to connect the pontoons to the assembly angles. The following paragraphs are intended mainly to clarify operations that are necessary in the barge assembly.

5. It should be noted that the B2 and B3 angles differ in length as well as in detail due to the shape of the T7 pontoons. As the strings are assembled on their sides, there should be one B2 and one B3 angle placed on the wooden blocks for the pontoons to be set into. The decks of the pontoons should face the B2 deck angles, which are longer than the B3 or bottom angles.

6. The T6 pontoon connections are made by using 8 assembly bolts and 8 wedge sets, i.e., one assembly bolt and one wedge set at each of the 8 corners of the box-like pontoon. The T7 or curved pontoon connections require only 6 assembly bolts and 4 wedge sets. In addition, the T7 is connected to the end of B3 angle by a 1 1/2" bolt and lock washer (identified as A17 and A18).

7. Figs. I-1, I-2, I-3, I-4, I-10, I-12, and I-15, show various stages in the assembling and launching of a barge string.

8. Fig. II-1 shows three barge strings in the water ready to be joined together to form a barge. The strings can be snugged together by using lines and the top angles may be temporarily lashed together, if necessary, while connections are being inserted. The plugs in the pontoons of all three strings should face the same direction.

9. The deck connection is made by means of links identified as A1 in the plans, and secured with driven pins identified as A2. (See Y&D Drawing 124958). One link is placed in the rectangular matching holes in the vertical legs of the assembly angles, which butt back to back at the seam between two strings. These holes occur between each two adjacent pontoons. The pin is driven like a spike through the hole in the link which is accessible through a hole in the horizontal leg of one of the deck angles. (Figs. II-2 and II-3).

10. These links and pins are inserted in all the matching holes provided in the two pairs of adjacent angles that form the two seams in the deck. The top connection thus made is very rigid. The final step in joining the strings at the deck level is to place the 1" round bolts through the vertical legs of the pairs of deck angles--one at each end of each pair.

11. The bottom of the barge is held together by means of six tie rod units which are located one in each slot. Each tie rod unit consists of parts identified as A7, A8, A9, A-11, and A15. (For details and connection see Y&D Drawings 124959, 124961 and Fig. II-4).

12. These units are assembled on deck and worked into the slot below the deck angles. They are then lowered until the yokes rest on the bottom angles (see Fig. II-5). The A-11 bolt at each end is engaged in the nut in the tie rod before lowering. The A-11 bolts at the opposite ends are tightened with the tie rods in place. The tie rods should not be allowed to rotate while tightening these bolts. This operation is performed just under the surface of the water. The use of a float or small boat is desirable for this operation. The A-11 bolts should be checked after the last one is drawn taut to insure tension on all tie rods.

13. Place side closure planks, identified as W1 (Y&D Drawing 124962), in every slot on both sides of the barge. This operation is easily performed from the deck of the barge by placing the top of the closure inside the deck angle, lifting it above its normal position, then lowering it so that the holes in the base slip over and seat on the lugs of the tie rod yokes. See Fig. II-6. The flat head bolt is then pushed out and the cotter pin inserted to secure the side closure against any vertical movement.

14. The slots in the deck between the pontoons are filled by means of deck closure channels, identified as A13. (See Y&D Drawing 143066). They are inserted the same way as the bottom closures. The flanges of these channels rest on the lugs that are provided on the pontoons and are held against lengthwise movement by the heads of the bolts in the closure that butt against the assembly angles. See Fig. II-7.

15. Life lines may be installed along the edges of the deck. Pipe stanchions with base plates that can be connected to the pontoon assembly bolts are available. To install life lines, the assembly bolt is loosened, the base of the stanchion is slid under it, and the bolt is re-tightened. Wire rope or other line may be run between these stanchions, enclosing the deck of the barge. (See Fig. II-8 and Y&D Drawing 143069).

16. Flash-boards shown in Fig. II-8 are not a standard part of the barge. However, provisions have been made to bolt 2" x 12" flash-boards along the bottoms of the stanchions.

17. The barge can be made self-propelling by the installation of a specially designed inboard or outboard propulsion unit, or it can be towed by other self-propelled units. Speed data for self-propelled barges are given in paragraph 1 above.

18. The 100-ton barge is essentially the same as the 50-ton barge, differing only in sizes and lengths of angles and the number of pontoons required. (See Y&D Drawing 143044). This size consists of four strings, each twelve pontoons long. Ten T6 pontoons and two T7 pontoons are connected together with two B8 angles and two B9 angles to form each string. See Fig. II-12.

19. The B8 or deck angles are 6"x6"x1/2"-72'-8" long and the B9 or bottom angles are 6"x6"x1/2", 60'-6" long. (See Y&D Drawing 143085). In order to facilitate storage and handling of these angles they are each shipped and stored in two pieces (B8A, B8B, B9A, B9B) with a splice in the center which fully develops the strength of the angles. (For details of this splice see Y&D Drawings 143060, 143061, 143062 and Fig. II-9.) The two parts of each angle are spliced together before assembling the pontoon strings.

20. There is a special bottom closure plank provided for the slot at the splice. This closure is identified as W9 and can be found on Y&D Drawing 143066.

21. Heavier tie rods made up of A12, A29, and A30 are used to join the strings at the bottom. (For details see Y&D Drawing 143086 and Fig. II-10). Because of the size and weight of these tie rods, it is easier to make the pin connection just under the deck assembly angles. Then place the end yokes and bolts and lower the whole tie, until the lugs on the yokes rest on the top of the lower pontoon straps. Then tighten the bolts to put the tension on the tie rods. It is necessary that the yokes be properly placed; otherwise the side closures will not fit.

22. Special side closures for the slot at the splice are provided and identified as W7 shown on Y&D Drawing 143066. The special deck closure channel to be used at the splice is identified as A34, also shown

on Y&D Drawing 143066.

23. The 250-ton barge (Y&D Drawing 143088) consists of six strings each eighteen pontoons long. These strings are composed of sixteen T6 pontoons and two T7 pontoons with elongated decks and bottom angles. The deck angle is made up by using angle B10 between B8A and B8B. Angle B10 is 8"x8"x1/2", 34' -9" long and takes 6 pontoons. Its ends are fitted for the breech plug splice, and it may readily be inserted between any angles which are spliced. The bottom angle is made up of B9A, B10 and B9B. See Fig. II-11 for a 250-ton barge fully loaded.

24. Special bottom closures identified as W8 and special deck closures A33 are provided for the center of the assembly where the 8" assembly angles are used. (Y&D Drawing 143066).

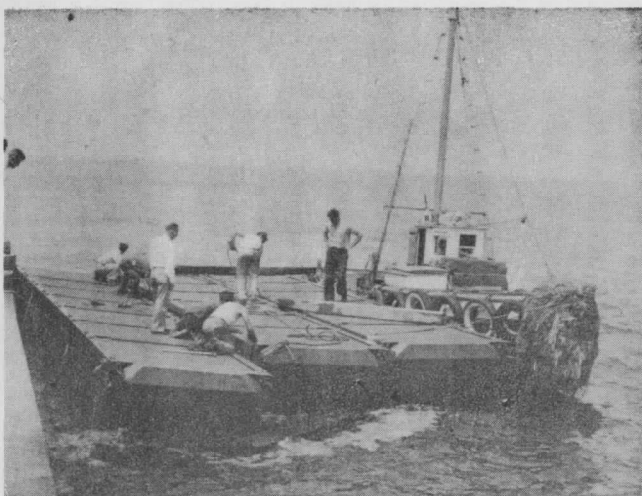


Fig. II-1

Three barge pontoon strings are being brought together to have the top angles secured by means of the link and pin.

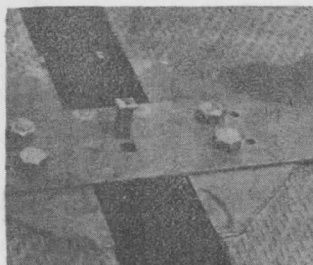


Fig. II-3

The link has been placed through the slots in the angles and the link pin is ready to drop into place.

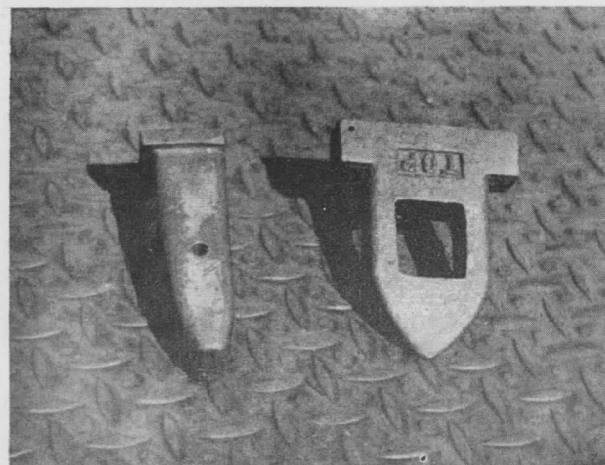


Fig. II-2

The link and link pin which are used to connect the top angles of the assembly strings together.

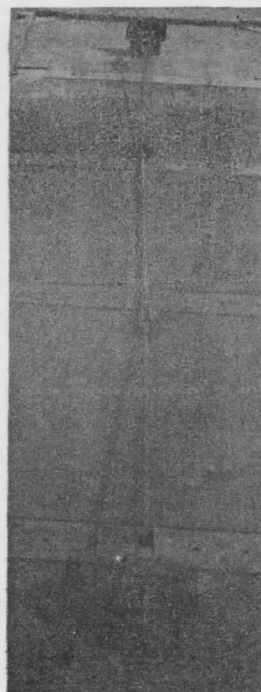


Fig. II-4

The light tie rod assembly, used to secure the bottoms of a 50-ton barge. The bolt and yoke are identified as A11 and A15 respectively, and the rod sections are A9, intermediate, and A7 and A8 end sections.



Fig. II-5

The yoke (A15) of the light tie rod assembly is shown in its proper position on top of the bottom angle. Note the side closure (W1) resting on the top of the yoke.

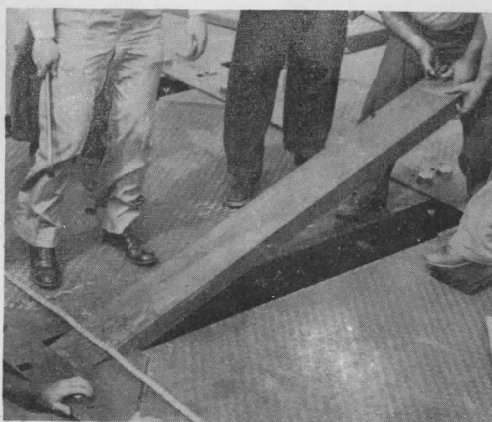


Fig. II-7

The deck closure, A13, is being placed in the opening between the pontoons. Note the dogs on the sides of the pontoon on which the closure rests.

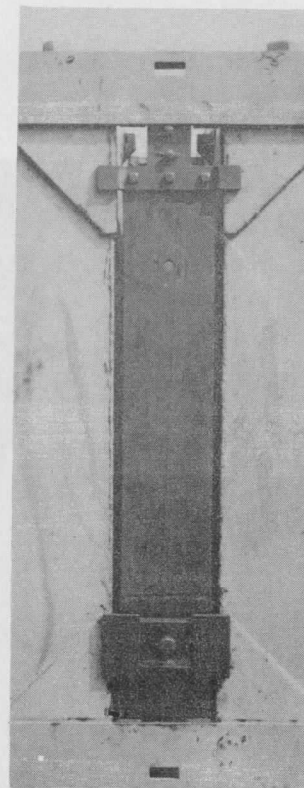


Fig. II-6

The regular side closure (W1) is in place.

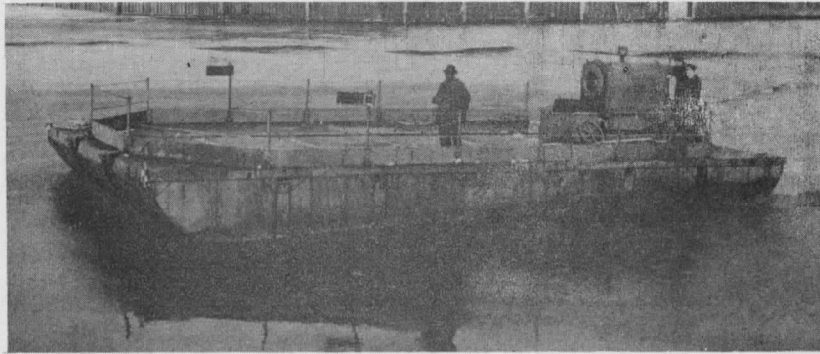


Fig. II-8

A 50 ton barge is shown with propulsion unit, pipe posts, cable and flash boards.

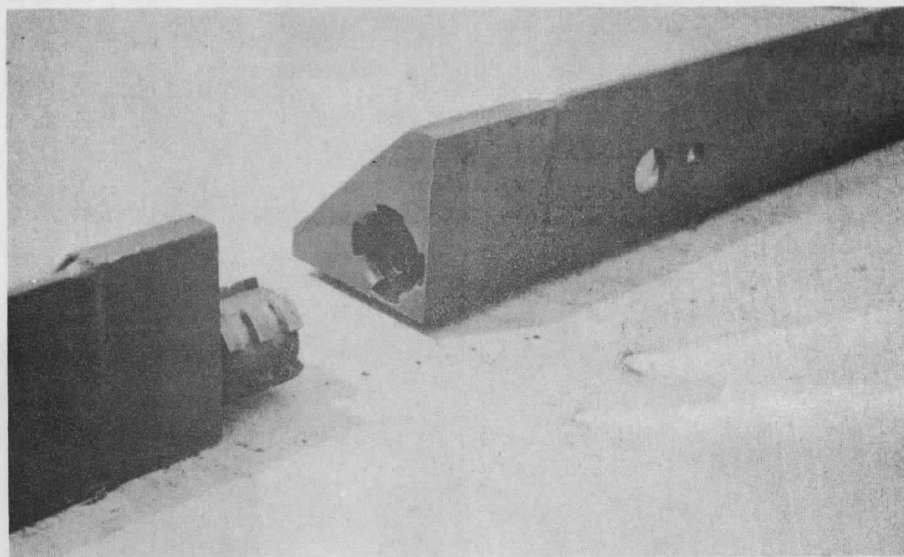


Fig. II-9

The breech plug type of assembly angle splice.

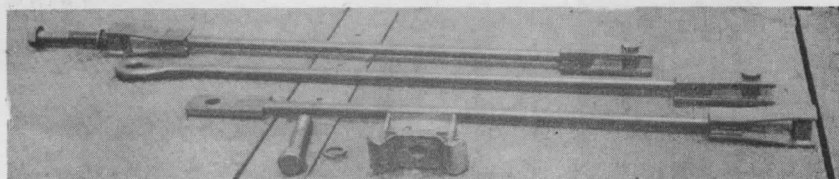


Fig. II-10

The parts used in making up the heavy tie rod assembly. This is used on wharves, drydocks, 100-ton and 250-ton barges. The rods, left to right, are end section (A29), intermediate section (A12), and end section (A30). The heavy tie rod bolt is A10, and the yoke, A14.

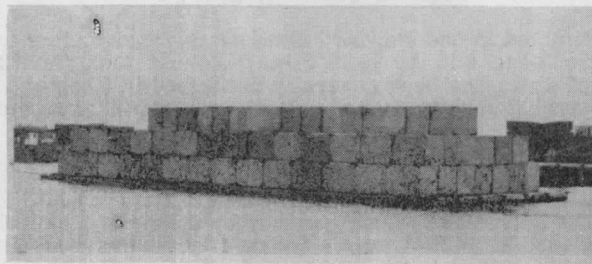


Fig. II-11

A 250-ton barge loaded
with 198 T6 pontoons.

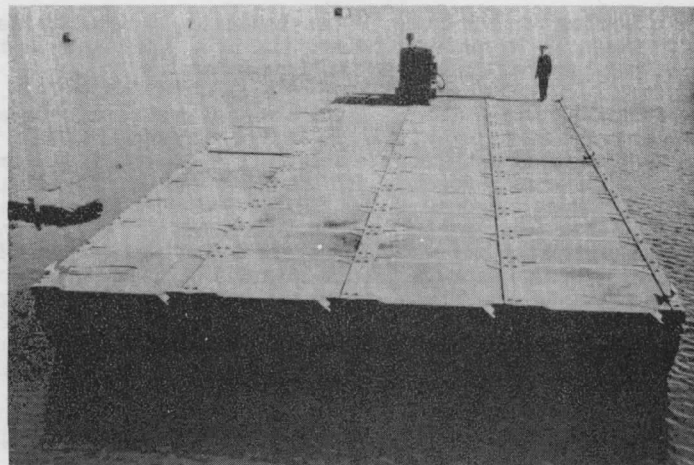


Fig. II-12

A 100-ton barge with a propelling
unit.

CHAPTER III

BRIDGE UNIT ASSEMBLY

1. Bridge units are assembled in one standard size, namely two pontoons wide by twelve pontoons long, with overall dimensions of 14 ft. 4 in. by 70 ft. 3 in. This unit consists of two pontoon strings of 12 pontoons each, the assembly of which has been generally described in Chapter I. This unit is shown on Y&D Drawing 124960. The following paragraphs will clarify operations necessary for the assembly of the bridge unit.

2. Since only T6 pontoons are used, the top and bottom angles in this assembly are the same. This angle is identified as B1, (see Y&D drawing 124957). It is 6"x 6"x 1/2", 70-3" long, and is cut in half length for ease of handling. The halves are joined together by means of a breech plug splice. See Figs. II-9 and III-1. (Y&D Drawings 143060, 143061, and 143062). It is a simple matter to make up this splice. The two half length angles are blocked up in line end to end with the splices facing each other. One half of the angle is rolled 1/8 turn to one side, the splice is inserted and the angle is rolled back the 1/8th turn to lock the splice and line up the legs of the two half lengths of the angle.

3. The same general procedure of pontoon string assembly outlined in Chapter I is followed. The pontoons are placed and bolted, and the same wedges, wedge bolts, and hand wheel nuts are used. The Fig. I-1, I-2, I-3, I-4, I-5, I-8, I-11 and I-13 show various stages in the assembly of a bridge pontoon string.

4. The bottom closures are put in place before launching. The regular closure W2 is used at all slots except at the splice where closure W9 is used. (See Y&D Drawing 124962 and 143066 and Fig. III-2). The string is now ready for launching. Launching procedure is described in Chapter I (Figs. I-10 to I-16 inc.)

5. After launching, the bridge pontoon strings are joined together at the top with the links and link pin (see Figs. II-2 & II-3) as described for the barges in Chapter II.

6. The strings are secured at the bottom by the bottom ties, which in this case consists of two tie rods (A7 & A8), two yokes (A15) and two end bolts (A11). This assembly is similar to the tie assembly described in the barge assembly Chap. II, paragraph 11, except that the center rod, (A9) is not used, A7 being attached directly to A8, (see Fig. II-4 and Y&D Drawings 124959 and 124960). The manner in which these ties are put in place is described in Chapter II.

7. The deck closure channels (A13) and the splice deck closure channel (A34) (see Fig. III-3 Y&D Drawings 124962 and 143066) are then placed in the slots. (Fig. II-4). This operation has been described in detail in Chapter II.

8. The shore end of a floating pontoon bridge is beached and is secured by means of cables. An approach to the bridge will ordinarily be made with earth fill. It is helpful to hold back the earth embankment with a timber abutment so that the bridge can hinge freely.

9. Bridge units are ordinarily joined end to end by means of cable suspenders, (A51), which hold the adjacent ends of the units at the same level. (Fig. III-4, Y&D Drawing 143064). The lower ends of the cables A51 (Fig. III-5) are first secured in the square holes in the ends of the bottom angles of the strings. Then the bridge units are brought together and the upper ends of the cables are secured in the top angles of the opposite unit running diagonally. (Fig. III-6). The units are then jacked apart and the wooden bumpers (A45) (Fig. III-7) are dropped into place. These bumpers are secured by fastening their cables, which are supplied as part of the bumpers, around the wedge bars at the ends of the deck assembly angles, then the top bridge to bridge deck joint filler channels (A73) which narrow the slot in the deck (Fig. III-8), are placed and bolted up. These narrow the opening between the bridge units so that vehicles with small sized wheels can readily pass from one unit to another. The horizontal cable connections, A76, are then placed to resist horizontal angular movement of the bridge units with respect to each other as a result of wave action, tides, or other forces. Fig. III-9 shows the filler channels and cable connections in place,

10. The bridge to wharf connection is described under the wharf assembly chapter.

Fig. III-10 shows two bridge units joined together in a typical hook up.

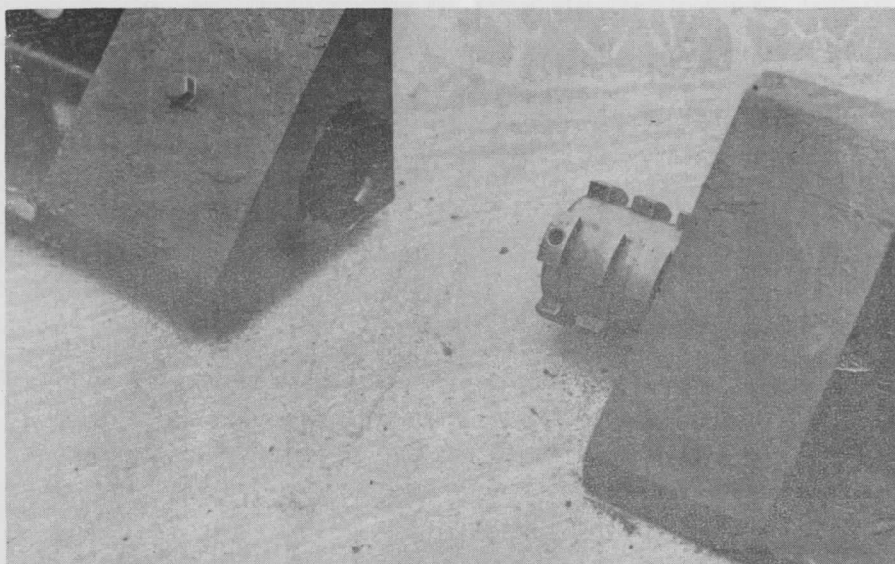


Fig. III-1

The breech plug type of assembly angle splice.

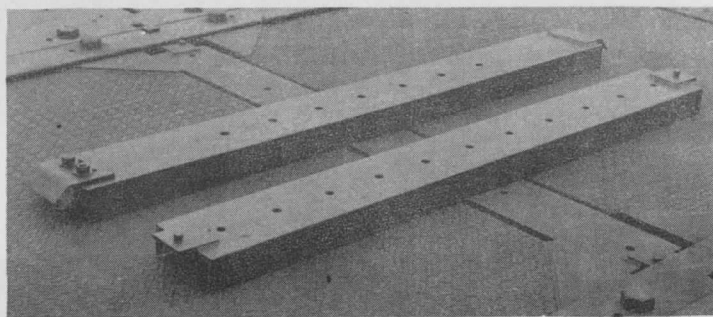


Fig. III-3

The different types of deck closures. On the left is the closure used at the breech plug splice, A34. On the right is the regular deck closure, A13.

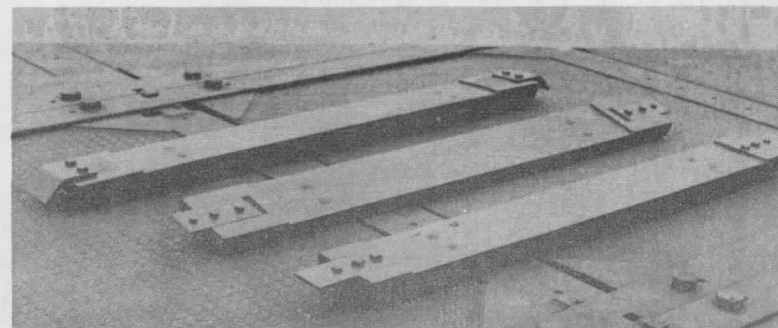


Fig. III-2

The different types of bottom closures, left to right, W9, W2 and W8.

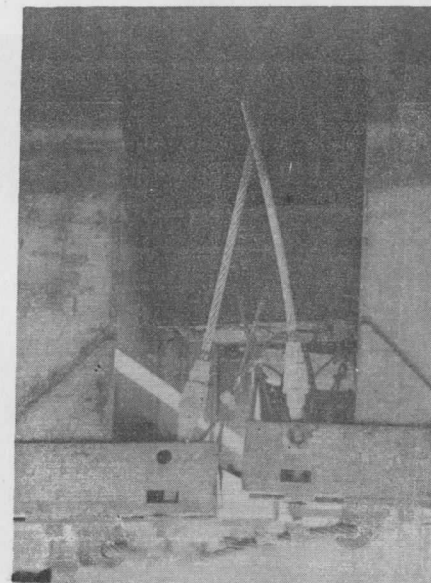


Fig. III-4

A typical bridge to bridge connection job.

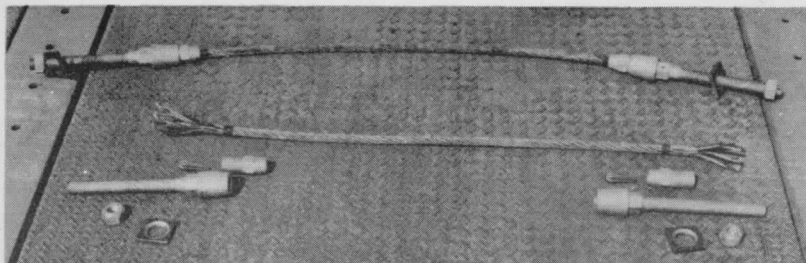


Fig. III-5

Bridge to bridge and bridge to wharf diagonal connection cable suspenders A51.



Fig. III-7

Wooden bumpers (A45) used with the bridge to bridge and bridge to wharf connections.

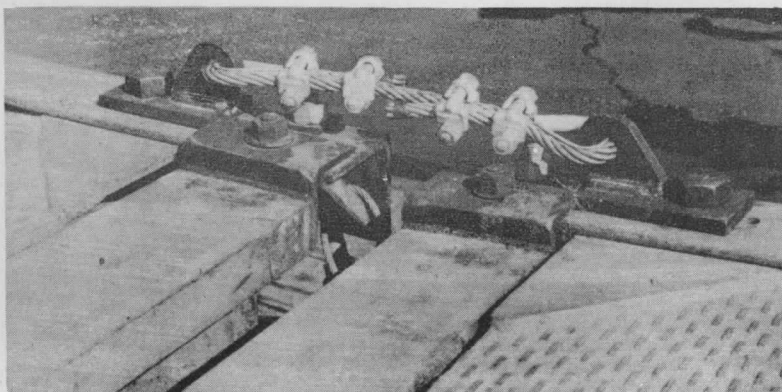


Fig. III-9

The horizontal cable connectors, A76, are in place, also the Bridge to bridge channels A73.

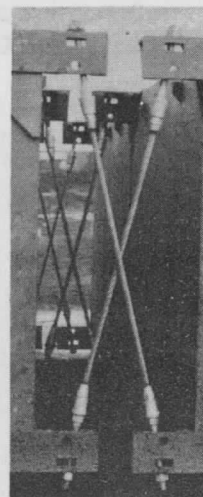


Fig. III-6

Bridge to bridge connection showing the diagonal connection cables properly placed.

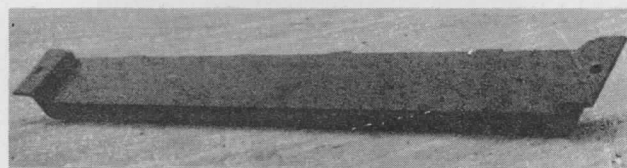


Fig. III-8

The connection angle A73, of the Bridge to bridge connection, which fills the opening at the end of the pontoon between the angles. Fig. III-9 shows these angles in place.



Fig. III-10

Two bridge units joined together, also a typical shore end abutment.

CHAPTER IV

WHARF ASSEMBLY

1. Wharf units of various sizes may be used. The size adopted as a standard is five pontoons wide by twelve pontoons long. (Y&D Drawing 143089). This gives an overall measurement of 35 ft. 10 in. by 70 ft. 3 in. This wharf unit, attached to the shore by two bridge units described in Chapter III, is shown in Fig. IV-1. This wharf is made up of five strings of twelve pontoons each.
2. The assembly of the pontoon strings is performed as described in Chapter I, with modifications as in Chapter III.
3. It is usual to run bridge connections from the shore to the wharf in the manner shown in Fig. IV-1. The end of each bridge is accordingly joined to the side of a wharf string. In this case, one pontoon string of the wharf should have the bottom angle A74 of the wharf to bridge connection (Fig. IV-2) put on before launching, otherwise the bottom angle will have to be put on under water. This member is attached with links and pins to the bottom assembly angle of the wharf at the location where the bridge is to be connected.
4. It is also easier as a rule to put on the top angle (A44) of the wharf to bridge connection (Fig. IV-3) before launching, as handling facilities are usually better at the assembly site ashore.
5. After launching, the wharf strings are tied together at the top with link and link pin, in the manner described in Chapter II, paragraphs 9 and 10.
6. The bottom ties are then put in to hold the strings together at the bottom. The tie in this case consists of one end rod, A29, one end rod, A30, 3 intermediate rods, A12, two yokes, A14, two end bolts and washers, A10. These members are shown in Fig. II-10 (Y&D Drawings 143085 and 143086) and are put in place as described in Chapter II.
7. The deck closure channels, A13, and the splice deck closure channel, A34, (Fig. III-3, Y&D Drawing 143066) are then placed in the openings. See Chapter II.
8. The wharf is then joined to the bridge. If the top angle of the bridge to wharf connection is not already in place, it is put on at this time. Then the lower ends of the cable suspenders, A51, (Fig. III-5) are secured in the square holes on the ends of the angles of the bridge unit and in the angle (A74) which is bolted to the bottom angle of the wharf unit. The units are then brought together, and the cables are attached in a diagonal manner (Fig. IV-2). The units are then jacked apart and the wooden bumpers, A45 (Fig. IV-3) are dropped into place. These are secured through the openings under the wedge bars at the ends of the deck assembly angles on the bridge unit and to the top angle, A44, of the wharf unit. The top bridge to bridge joint filler, A73, is then placed and bolted. Fig. IV-3 shows these in place. The connection is then finished except that horizontal cable connections may be placed as shown in Fig. III-9 if necessary.
9. It is sometimes considered advisable to have two bridge unit approaches to a wharf, one being on the shore side of each end. This stabilizes the whole job, reduces the amount of anchoring necessary on the wharf, and gives an opportunity to facilitate the traffic problem when the wharf is busy.
10. If it is desired to connect a barge to a wharf this may best be done by means of the barge hinge, A 40 and A41 (Fig. 40, Y&D Drawing 143064). Fig. IV-4 shows the hinge used in pairs. The assembly of this hinge is very simple; it merely requires bolting to the ends of the assembly angles. The barge may be detached by merely removing the pins.
11. Each wharf is equipped with four anchors and chains, which, in most cases, should be run diagonally under the wharf. Thus, the portion of the anchor chain which is near enough to the surface to cause trouble is under the wharf, and there is sufficient clearance around the wharf to insure safety from entangling with the chains.

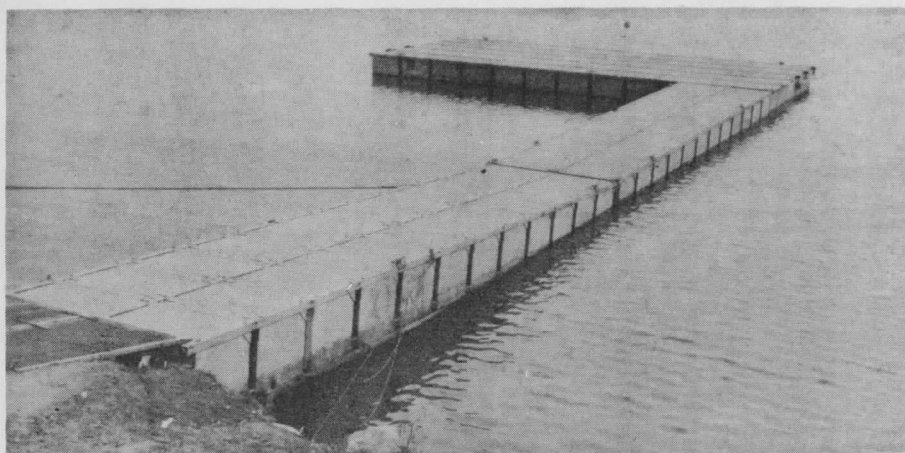


Fig. IV-1

A typical wharf assembly, 5 pontoons by 12 pontoons, with an approach of 2 bridge units.

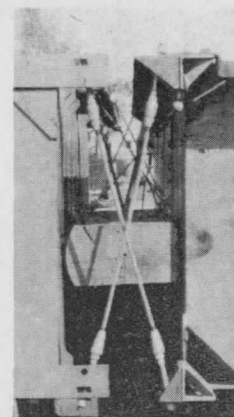


Fig. IV-2

The bridge to wharf connection.

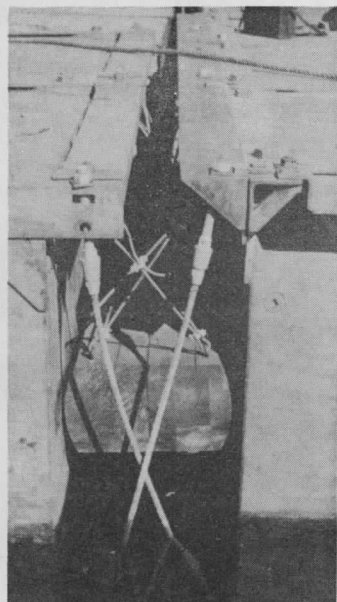


Fig. IV-3

Bridge to wharf connection showing top connection angle A44, and bridge to bridge deck joint filler channel (A73), at the left in place.

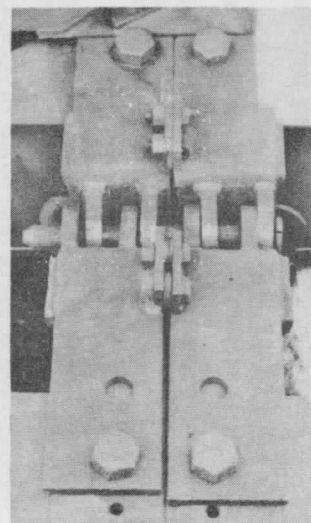


Fig. IV-4

Typical barge to wharf hinge made up of 2 parts A40, 2 parts A41, and the hinge pin, A70.

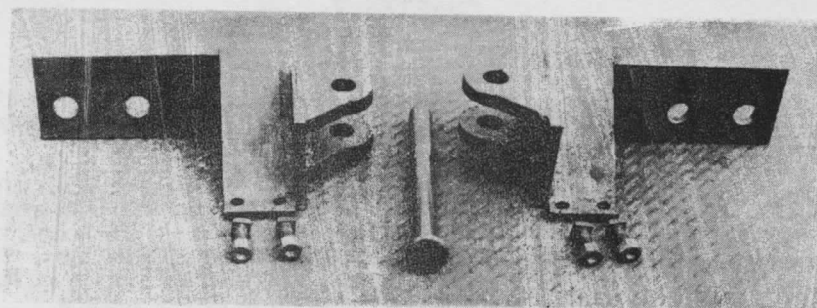


Fig. IV-5

The hinge parts A40 and A41, and the hinge pin, A70.

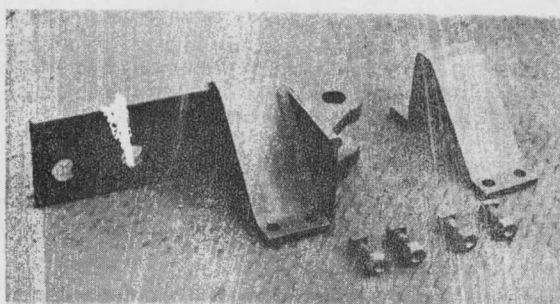


Fig. IV-6

The angle used with a hinge part for proper support, when it is used singly.

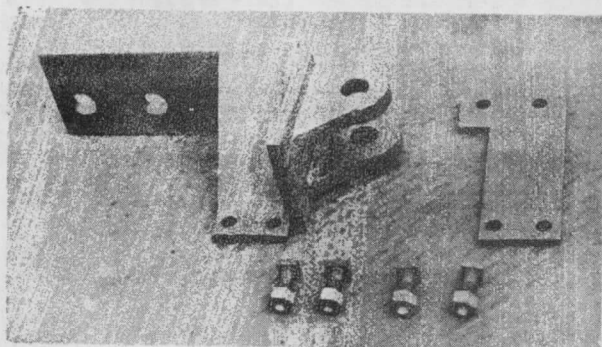


Fig. IV-7

The plate used with a hinge part for proper support, when it is used singly and on the extreme outside angle.

CHAPTER V

PONTOON FLOATING DRYDOCK

1. In order to provide drydocking facilities for small craft, (up to about 350 tons) the pontoon drydock has been developed. The 100-ton size has been used with satisfactory results. The larger sizes are available but have not yet been used.

2. The pontoon drydock is a floating structure comprising a main deck structure, built like a floating wharf, with side towers. The main deck is like the wharf, made of parallel bridge strings of pontoons, each pontoon being provided with water inlets and air connections. The drydock can be lowered by admitting water to the deck pontoons and raised by expelling the water from them. The 100-ton size has a deck 4 pontoons wide by 12 pontoons long, being made up of 4 bridge pontoon strings. Longer and wider decks may be assembled for larger craft, in accordance with bureau designs.

The towers serve as stabilizers when the deck is under water, and, in addition, support catwalks which facilitate the handling of lines and other gear necessary for docking the ship.

3. The bridge assemblies are joined at the top in the same manner as are those for a barge, bridge or wharf, by use of the link and pin connection, A1 and A2. At the bottom, the same heavier tie rod system, as is used on the 100-ton and 250-ton barges and on the wharf assemblies, is used here.

4. The side towers are made up of two pontoons connected end to end and set vertically, with the bottom pontoon connected to the side of the deck by clip angles or brackets, A61, and struts or knee braces, A60. Catwalks are framed between the tops of the towers and form continuous walks along both sides of the dock.

5. Adjustable bilge supports and keel blocks are connected to blocking frames which in turn are erected upon and locked to the deck assembly angles. These bilge frames and keel blocks are spaced at variable intervals suitable for the ship to be docked.

6. A pontoon barge carrying the equipment necessary for the operation of the drydock is used as a tender. This equipment includes the compressors, a manifold, and a small crane for lifting and moving any of the ship's gear which needs to be handled. It also carries the air hose to make the connections between the manifold and the main feed lines of the drydock. A ramp or hinged bridge, is hinged to both the barge and the drydock.

7. The speed and uniformity of the lowering and raising of the drydock is controlled by valves in the feed lines at the manifold. The pressure at the manifold is maintained at 25 lbs. per square inch by means of a safety valve. Care should be taken to avoid kinks in the air hose, as these will slow up the operation of lowering and raising the deck.

8. The various steps to be taken in assembling a 4 x 12 pontoon drydock, in their recommended sequence, are as follows:

(a) Make four bridge strings on land. Before these are launched, provide the proper water inlet connections in every pontoon of the assembly. These are made by removing the plug at the lower left hand corner of the pontoon and inserting a 2" street ell in its place. A 2" pipe about 4' - 7" long is then screwed into the outer end of the ell and disposed perpendicularly or diagonally to the deck of the pontoon. (Y&D Drawing 143053). The bottom closures, W2, regular, and W9, at the splice openings are next placed. The strings are now ready for launching.

(b) Connect the four assemblies together, using links and pins, A1 and A2, for the top assembly angle connections. Use two A12, and one A29 and one A30 tie rods, and two each of A10 bolts and A14 yokes for each bottom connection. The instructions for placing these ties are included in Chapter II. It is very important to make sure that the inlets of all assemblies are facing in the same direction.

(c) Connect Towers: Each tower consists of two pontoons placed end to end and secured together together by means of 4 tower connection angles, A28. A6 Assembly Bolts are used to secure these angles to the pontoons. The bolts should be tightened before the towers are placed. There are four towers on each side of the drydock. Connect angles, A61, to the deck assembly angles at the slots at each side of the second and fourth pontoons from each end of the two outside strings. Fig. V-1 shows this member in place. It will be noted that these angles come in rights and lefts and that they are secured by link and pin A1 and A2 at the same slots and above brackets A62, using links and pins. (Fig. V-1). Now connect two pontoons at the ends by means of four tower connection clip angles, A28, and four assembly bolts, A6. Float these pontoons between the A61 angles and bolt with A6 bolts from the angles to the pontoon strap. Do not tighten these bolts at once but take enough thread so that the pontoons can be pivoted about them. With block and tackle and an A-Frame, raise the tower to a vertical position. (Figs. V-2 and V-3). Connect the two struts, A60, to the outer straps of the pontoon with A6 bolts, and secure the ends of A60 to the side of the bottom angles by means of the link and pin, A1 and A2. If a crane is available the towers may be set in place directly without the use of the A-Frame. As soon as the towers are placed, all bolts are tightened. Fig. V-4 shows the angle, A61, and the strut, A60, in place supporting a tower.

Fig. V-5 shows all eight towers of this pontoon drydock secured to the dock in positions found very satisfactory from the point of view of stability.

(d) Erect catwalks: The catwalk for the long, center span is assembled on deck before erection. The two short, end span catwalks, which are untrussed wood panels, are merely dropped into place. Before erecting the center span catwalk, seat angles (A64, Fig. G-21) are secured to the tops of the upper pontoons by bolts, A6 at the point indicated on Y&D Drawing 143063. The catwalk unit, which consists of a sectional wood deck in four panels supported by two parallel open web steel joints, A67, braced laterally by X-braces, A69, Fig. G-19 is, after final assembly, placed upon and bolted to seat angles, A64. Fig. V-6 shows the center span catwalk in place. The wooden panels for the end spans are now dropped into place and bolted to the A64 angles. Then end tower cleats (A65) are bolted to the corner towers at the points indicated on the design drawing (Y&D Drawing 143054 and Figs. V-7 and G-20).

(e) Connect hinges, A40 and A41, to the end of the drydock. This connection is made by removing the end A6 bolt and bolting the hinges to the drydock assembly angles.

(f) The ramp is made up of 2 steel stringers, S2, Y&D Drawing 143,069, which support the wooden deck made of sectional panels. This ramp is assembled on deck and is then lifted into place, the ends of the stringers, S2, being fitted into the hinge parts on the barge and on the drydock, and being secured to the hinges by means of hinge pins. (A71). A discussion of these hinge parts will be found in Chapter IV. Fig. V-9 shows the ramp in place, and Fig. V-10 shows the ramp position with the drydock slightly lowered.

(g) Assemble the 2" pipe feed lines as are shown in detail in Y&D Drawing 143053, and hang one of each along each side of the drydocks. Before these feed lines are located, 1", quick-make-and-break air hose couplings should be placed in all the tee outlets. When the pipes are attached in their position a pair of couplings will be located at each of the slots of the pontoon strings. Each one of the feed lines will supply air to twelve pontoons or one quarter of the deck, thus providing flexibility of control. Two-inch air hose lines from the manifold may be connected at either end of the pipes to supply the air pressure necessary for the operation. To make the air hose connections to the individual pontoons, remove the single plug at the upper right-hand corner of each pontoon and in its place insert a 2" x 1" bushing and a 1" ell. Then place a quick-make-and-break air hose coupling in the ell. After these connections have been made in every pontoon the air hose may be installed. This hose is furnished in sections of the required lengths; each section has couplings at both ends. One of these sections of hose will be connected from each pontoon to the proper tee outlet of one of the main air lines, there being two hose lines running to each side of the drydock in every slot. See Y&D Drawing 143,053.

(h) Place boat supports on the deck of the drydock: Set blocking frames on deck and connect them to the assembly angles by means of the clip angles provided for the purpose. The clip angles are bolted to the channels of the blocking frames. Set adjustable boat supports on the blocking frames at positions required for the ship to be docked. These connections of the boat supports to the deck are shown in detail on Y&D Drawing 187484 and 143053. Fig. V-12 shows a drydock of the size described with the boat support in place.

9. The operation of the drydock depends upon the admission and expulsion of water. Careful control of the water flow will result in uniform operation and easy submersion and raising. To sink the drydock, lower the open ends of the 2" pipes connected to each pontoon to below water level so that water will flow into the pontoons. The drydock will now begin to sink as the water rises in the individual pontoons. Open all the air valves in the feed lines so that the air in the pontoons can escape through the manifold. Any excessive list or trim of the dock can be controlled by the air valves. If one of the corners is going down faster than the others, close the air valve controlling the group of pontoons in the low corner and the resultant pressure in those pontoons will reduce the rate of water flow into them or stop it completely. However, it is always advisable to keep one of the air compressors in operation as the dock begins to go down. In a serious uneven sinking this compressor can be turned on to the group or groups of pontoons that are going down faster than the others, pump the water out of them and level and stabilize the deck as desired. When the drydock has been lowered to the depth desired, shut off all air valves. Back pressure will develop in the pontoons and prevent any additional inflow of water. If there are serious leaks in the air hose it might be necessary to pump air to keep the dock at that level.

10. The boat may then be docked. It is advisable to provide a gage by marking the corner pontoons of the towers vertically at every six-inch interval beginning at the deck of the drydock so that the depth of the water on the deck can be seen at all times. (Fig. V-7). Fig. V-13 shows a small boat floated in a pontoon drydock. When the boat is lined up in the proper position with respect to the frame supports, its lines can be tied to the cleats on the towers so that the boat will remain in that position. All the compressors should be turned on and the valves in all lines should be opened. The operator of the valves should control the inflow of air at all times, and while watching the gages at the corner pontoons, take care to bring the dock up evenly. Figs. V-13 and V-14 show a boat in the dock at two different levels while the water is being forced out from the deck pontoons. The drydock should be raised until the deck has at least six to eight inches freeboard. After the deck has been raised to the level desired the inlet pipe of each pontoon should be raised so that the inlet ends are out of the water.

11. Four drydock cleats, A65, Fig. G-20 are provided for the ends of the catwalks, and four

all-purpose cleats, A68, Fig. G-23 are provided for the corners of the drydock deck. They are necessary for the men handling the lines during docking and floating. Fig. V-11 shows another craft in the same drydock, and shows catwalks and cleats on the towers.

12. In order to lower the dock to undock the boat, the procedure previously outlined should be followed.

13. It is suggested that this drydock be operated up and down several times before the actual docking of a boat is attempted. These trials will acquaint the operator with the various actions of the structure in and out of the water. For example, it should be noted that the rate of sinking is considerably faster when the deck is under water than when the deck has some freeboard. Also, the time required to raise the dock a certain distance is much less than that required to submerge it the same distance. The most critical time, from the point of view of stability of this drydock, is when the dock is going down and the deck breaks the water surface. The operator should then watch all four corners to see that the dock is level at this instant. All these operations are very simple, and it requires only two or three trials before an operator becomes sure of his control and expert in the operation of the dock.

14. If a railing is desired to give additional security to men working on the top of the towers and the connecting catwalks, life lines or pipe stanchions may be installed. This feature has been discussed in Chapter II, and a typical application to a drydock is shown in Fig. V-15-

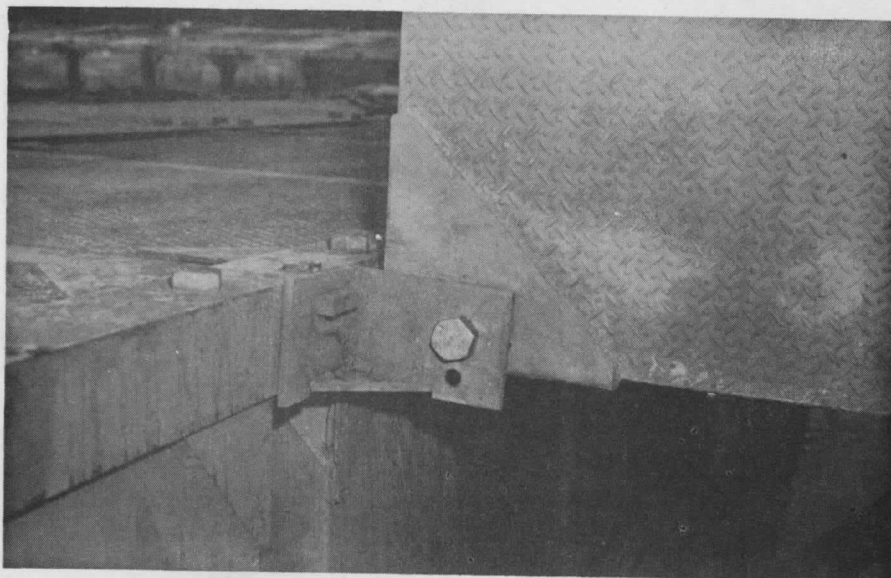


Fig. V-1

Angle A61, connecting the base of the drydock tower to the upper deck angle.

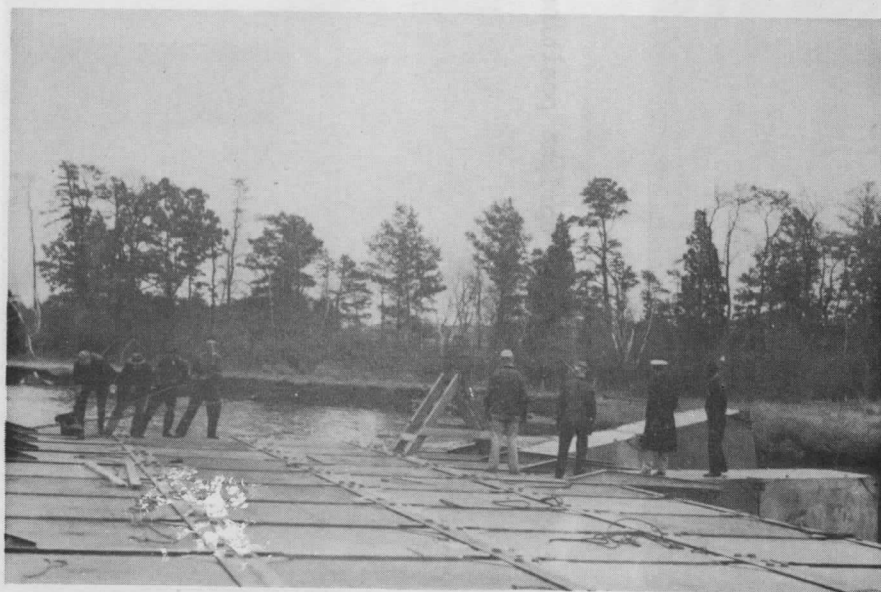


Fig. V-2

A tower being lifted up into place. It is being pivoted on the two bolts in angles A61 the bolts having been left loose enough to allow movement.



Fig. V-3

A tower lifted to a nearly upright position.

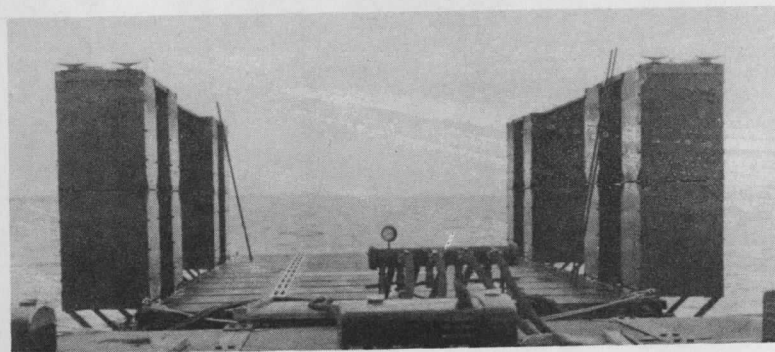


Fig. V-5

A drydock with all 8 towers in place, showing also catwalks, cleats, ladders, ramp and air expulsion unit.

Fig. IV-4

The strut, A60, which connects the base of the tower with the bottom assembly angle of the string.

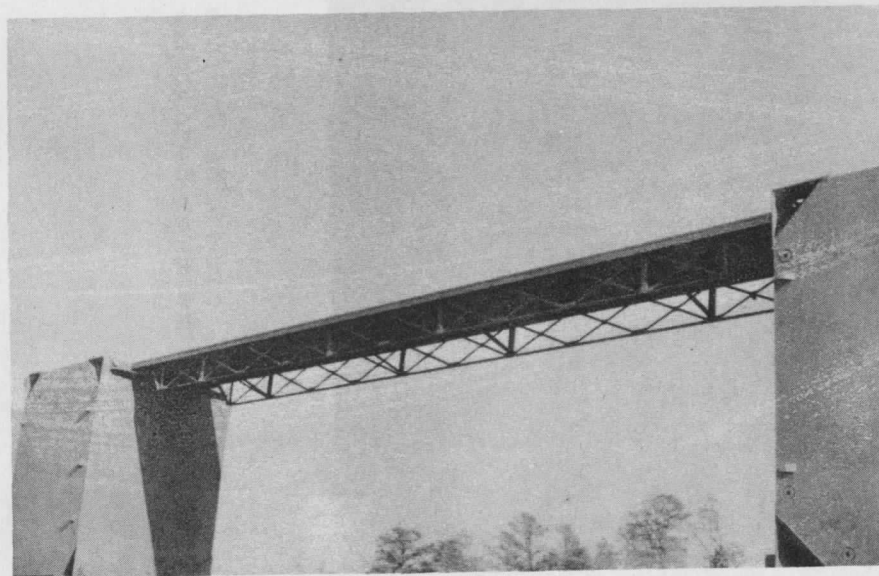
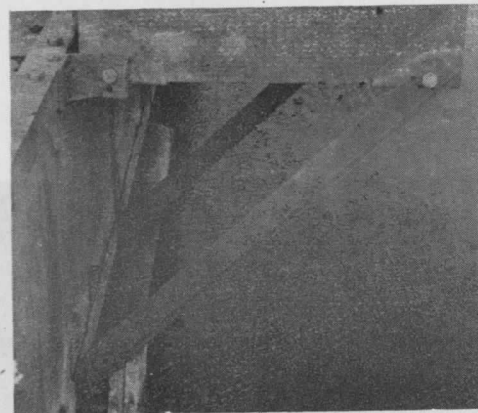


Fig. V-6

The long catwalk, made up of the expanded beam, A67, the braces, A69, and supported by the brackets. A64.

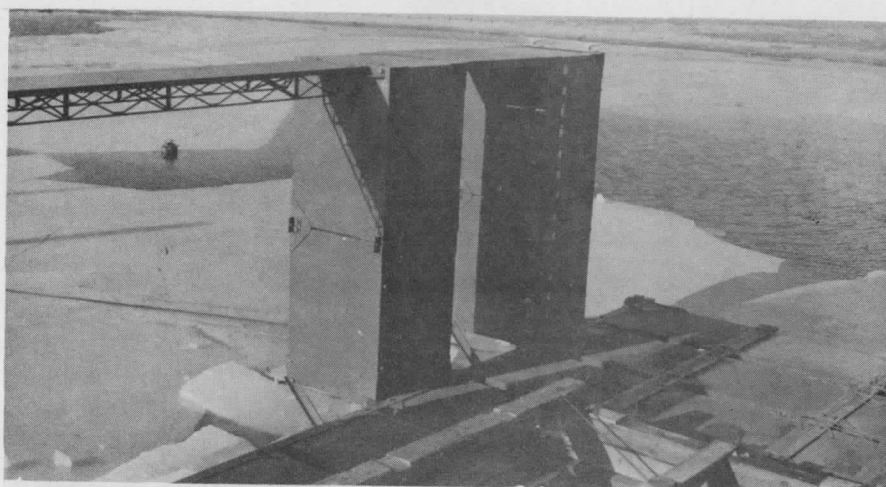


Fig. V-7

Another view of the catwalks, showing the short catwalk, which is also supported by the A64 catwalk bracket.



Fig. V-8

The stability of the tower and catwalk assembly is demonstrated.

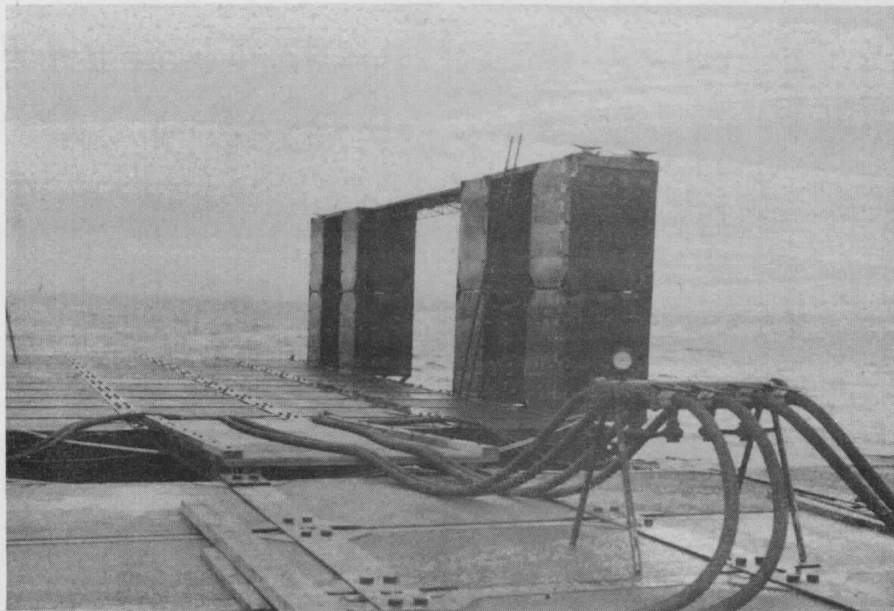


Fig. V-9

The ramp is shown in place and the dock is ready to be submerged.



Fig. V-10

The drydock is partly submerged, and the ramp support and hinge assembly is shown in action.

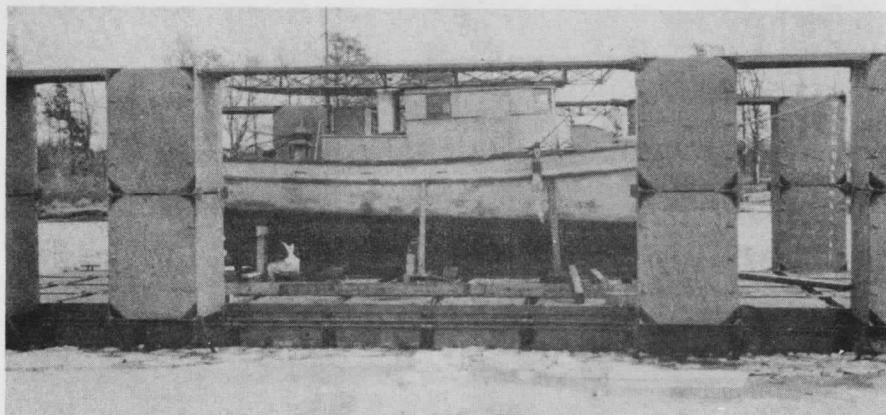


Fig. V-11

A small boat is shown on improvised supports.
Note the piping on the side of the drydock.

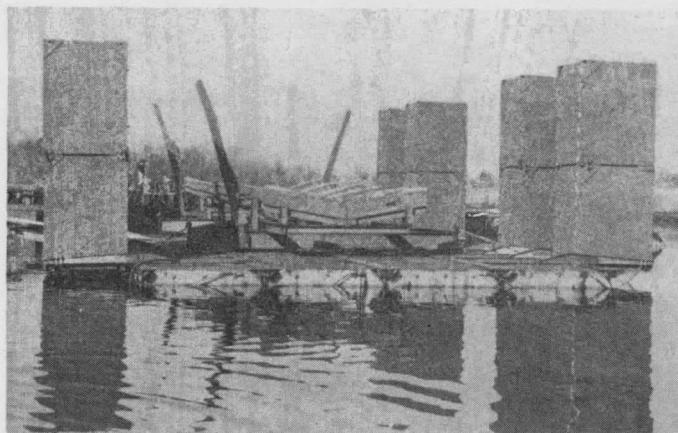


Fig. V-12

A boat cradle is in place on a drydock

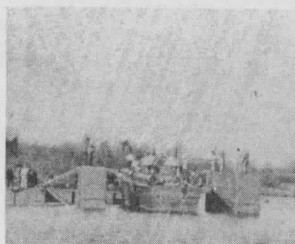


Fig. V-13

The drydock is in action, with a boat
being lifted.

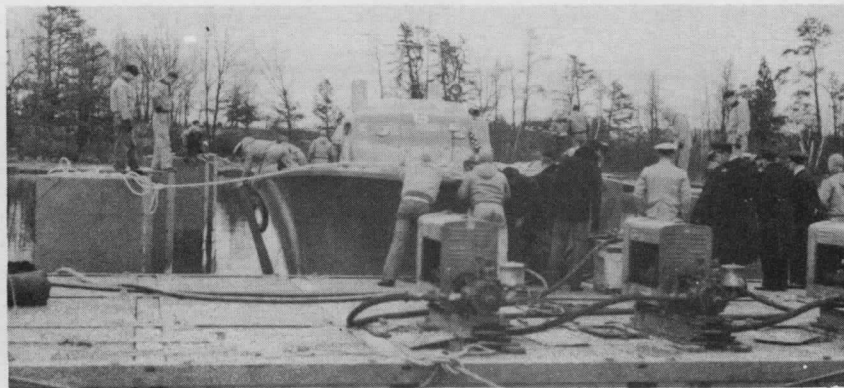


Fig. V-14
Another view of a boat in the drydock.

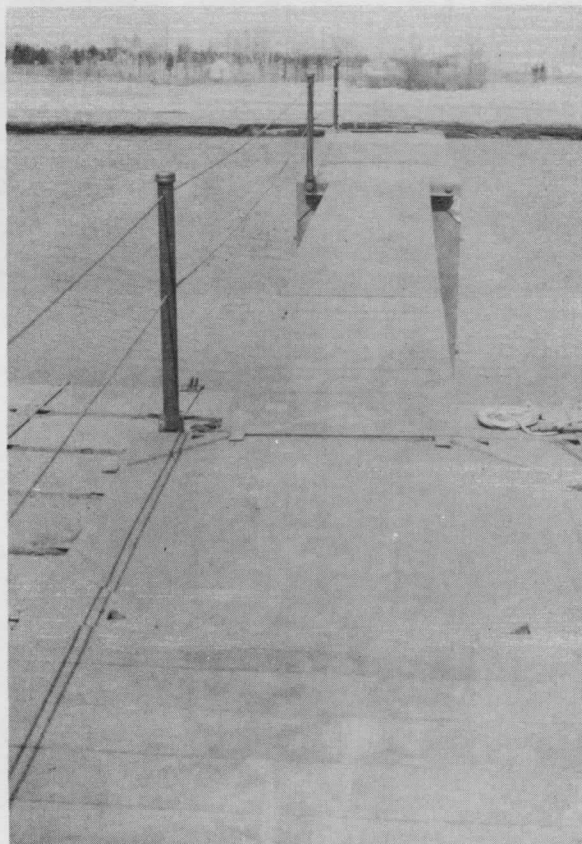


Fig. V-15
Pipe and cable lifelines on a catwalk.

CHAPTER VI

REVOLVING FLOATING CRANES (5, 10, and 20 ton)

1. Floating crane units are assembled in four standard sizes:

- (a) 5-ton capacity crawler crane, used on barge 3 pontoons wide by 7 pontoons long. (Y&D Drawing 143045).
- (b) 10-ton capacity revolving type, used on barge 4 pontoons wide by 7 pontoons long. (Y&D Drawing 143055).
- (c) 20-ton capacity revolving type, used on barge 5 pontoons wide by 12 pontoons long. (Y&D Drawing 143051).
- (d) 75-ton capacity, fixed boom type, used on barge 6 pontoons wide by 18 pontoons long. (This unit is not described in this Chapter but will be the subject of a later Chapter.

The assembly of the 10-ton floating crane will be described first in detail, followed by variations therefrom that are encountered in the assembly of the other two revolving crane units.

2. The assembly of the 4 x 7 barge is similar to that of the 3 x 7 barge, as described in Chapters I and II, except for the additional width, and for the use of the heavy tie rod system instead of the light one. (See figures VI-1 and VI-2 and Y&D Drawings 124,959, 143,055, and 143,086). A propulsion unit may be installed for motive power on any of the cranes, as indicated on Y&D Drawing 143,055. (See also Chapter II, paragraphs 17 and 18, and Y&D Drawing 145,706A).

3. The base by which the crane is mounted on the barge consists of an X-frame, A63, of which the ring gear and bull ring is an integral part. The center of the frame is located at the intersection of the longitudinal center line of the barge and the second slot from the bow. There are two approved methods of fastening this base to the barge. Where the link yokes, A21A (Y&D Drawings 143055 and 143086) are used, it will be noted that the bolt holes in the ends of the frame come directly in line with the wedge bars of the assembly angles at the slots. The yokes are then so placed that the "V" bears against the wedge bars of the barge angles. The one-inch bolts are passed through both of the holes in the crane base and in the yoke and are tightened to complete the anchorage. In the second method of securing the base (see Y&D Drawing 143055), the bolt holes in the base of the crane line up with the bolt holes of the A6 bolts in the assembly angles of the barge. The A6 assembly bolts of the barge are removed before the base is placed, and slightly longer 1-1/2" bolts are used in their place to secure the crane base to the barge.

4. After the base has been secured, the cab may be dropped over the center shaft or king pin of the bull ring. The counterweights are placed after the cab has been secured. Complete manufacturer's instructions are contained in a booklet furnished with every crane. They should be consulted before the crane is assembled. Fig. VI-1 shows a 10-ton crane mounted on a 4 x 7 barge and ready for test.

5. A sectional crane boom is employed, consisting of two end sections each 15 feet long and one center section 20 feet long. This permits assembling it as either a 30' or 50' boom. Figure VI-1 shows a 50' boom. Figure VI-2 shows a 10-ton crane with a 30' boom and a clam shell bucket. Rigging and cable connections are outlined in the manufacturer's crane assembly instructions.

6. Tables of stability and freeboard at various loadings and boom positions are shown on Y&D Drawing 143055. These are based on a maximum deck slope of 10% when the barge is not equipped with a propulsion unit. Fig. VI-3 shows a 10-ton crane unit lifting a barge string.

7. A 3/4-yard clam shell bucket for digging or dredging is available for use with the 10-ton crane unit. See figure VI-2.

8. The 20-ton crane is mounted on a 5 x 12 barge and has a base similar to that of the 10-ton unit. This base is made up of parts A79, A80, and A81 and is assembled and mounted on the barge as shown in Y&D Drawing 143051. Figure VI-4 shows a 20-ton floating crane making a test lift. The boom may be adjusted to a 60', 70', or 80' length. Figures VI-4 and VI-5 show a lift of 21 tons with a 60' boom. Fig. VI-6 shows a load of 14 tons with an 80' boom which has a correspondingly longer reach. Data as to stability and freeboard at various loadings are given on Y&D Drawing 143051*. A 1 1/2-yard clam shell bucket is available for use with the 20-ton crane.

* Due to the weight of the 20-ton crane, the barge will trim towards the crane end, and in order to obtain a level deck the pontoons at the other end should be ballasted as shown in Y&D Drawing 143051. It should be noted that ballasting is necessary only with the 20-ton crane.

9. The 5-ton crane is mounted on a standard 3 x 7 barge. No base is furnished with this unit, but lashing cables, lashing pad eyes and wooden blocks are furnished for securing the regular crawler base to the deck. Figure VI-7 shows these lashing cables properly placed (Y&D Drawing 143045). The pad eyes for the lashings are secured to the barge by means of the regular A6 assembly bolts of the barge, (Y&D Drawing 143045). The crane may be readily disconnected and moved from the barge to the shore, or vice versa, should occasion arise.

10. The boom of the 5-ton crane may be adjusted to a 30' or 40' length. Data as to stability and freeboard at various loadings are given on Y&D Drawing 143045. Figure VI-8 shows a 5-ton crane unit making a test lift of 4 tons with a 40' boom.

11. Figures VI-9, VI-10, VI-11 show safe lifting capacities of these cranes at various radii. These capacities are based on a maximum deck-slope of 10 percent.



Fig. VI-1

A 10-ton crane on a 4X7 barge.



Fig. VI-2

A 10-ton crane unit with a 30' boom and a clamshell bucket.

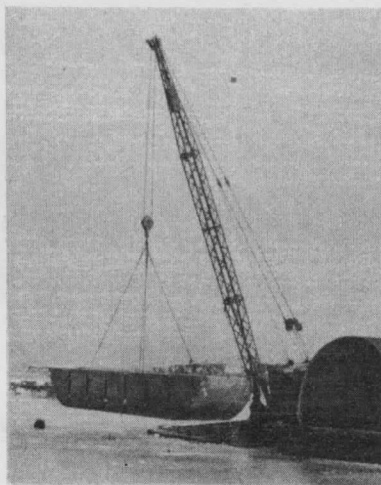


Fig. VI-3

A 10-ton crane lifting a barge string as a test load.



Fig. VI-4

A 20-ton crane on a 5X12 barge.
A test lift of 21 tons is being
made.

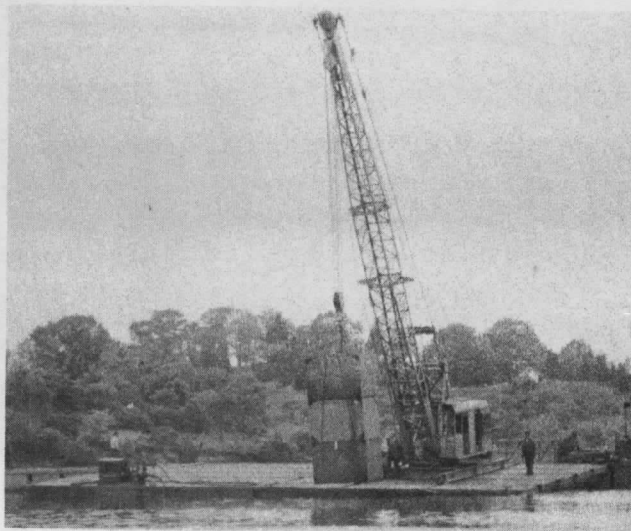


Fig. VI-5

A 20-ton crane making a test lift
of 21 tons with a 60' boom.

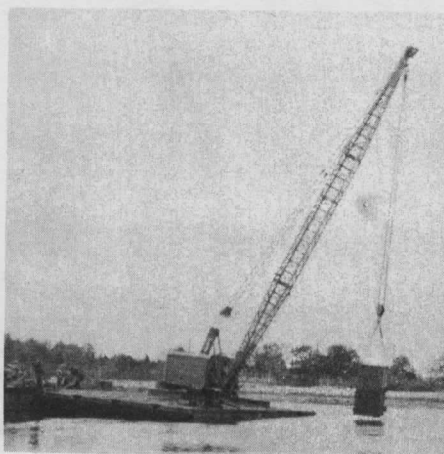


Fig. VI-6

A 20-ton crane making a test lift
of 14 tons with an 80' boom.

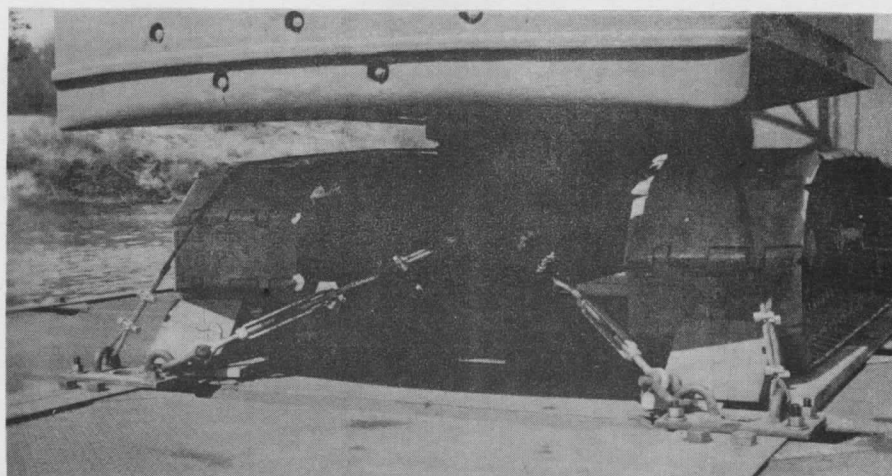



Fig. VI-7

The crawler base of a 5-ton crane, secured to a barge by means of lashing cables.




Fig. VI-8

A 5-ton crane unit making a test lift of 4 tons with a 40' boom.

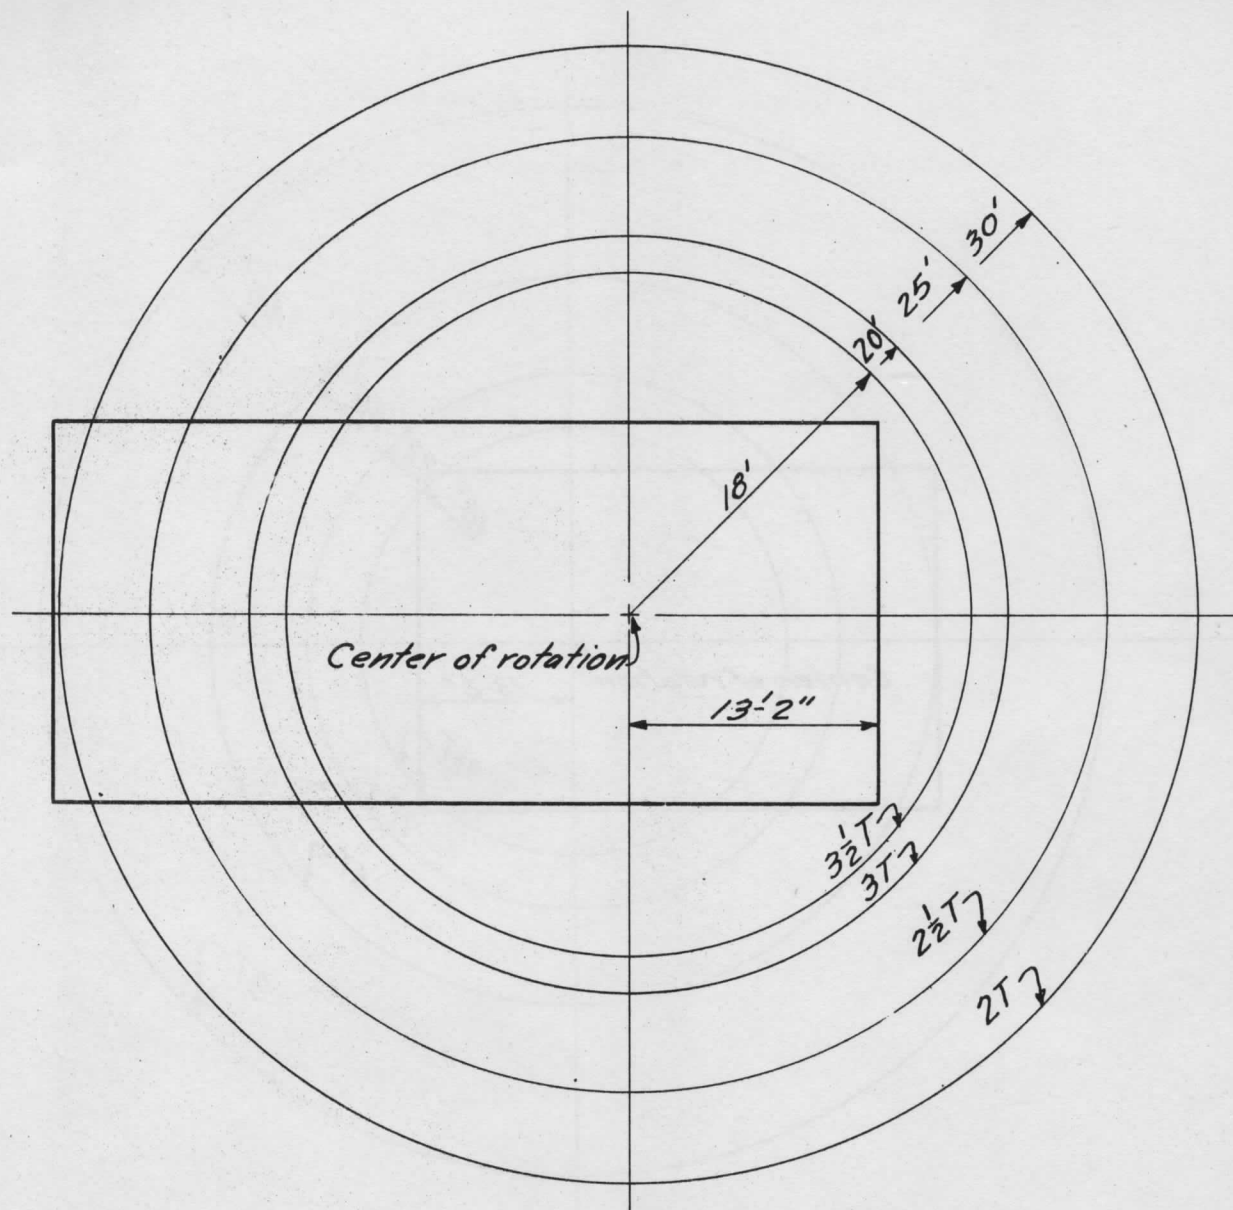


Capacities given are loads that may be lifted at tip of boom exclusive of dead load of boom. All capacities are in tons of 2000#

Fig. VI-9
Capacity Diagram for 5-Ton Crane

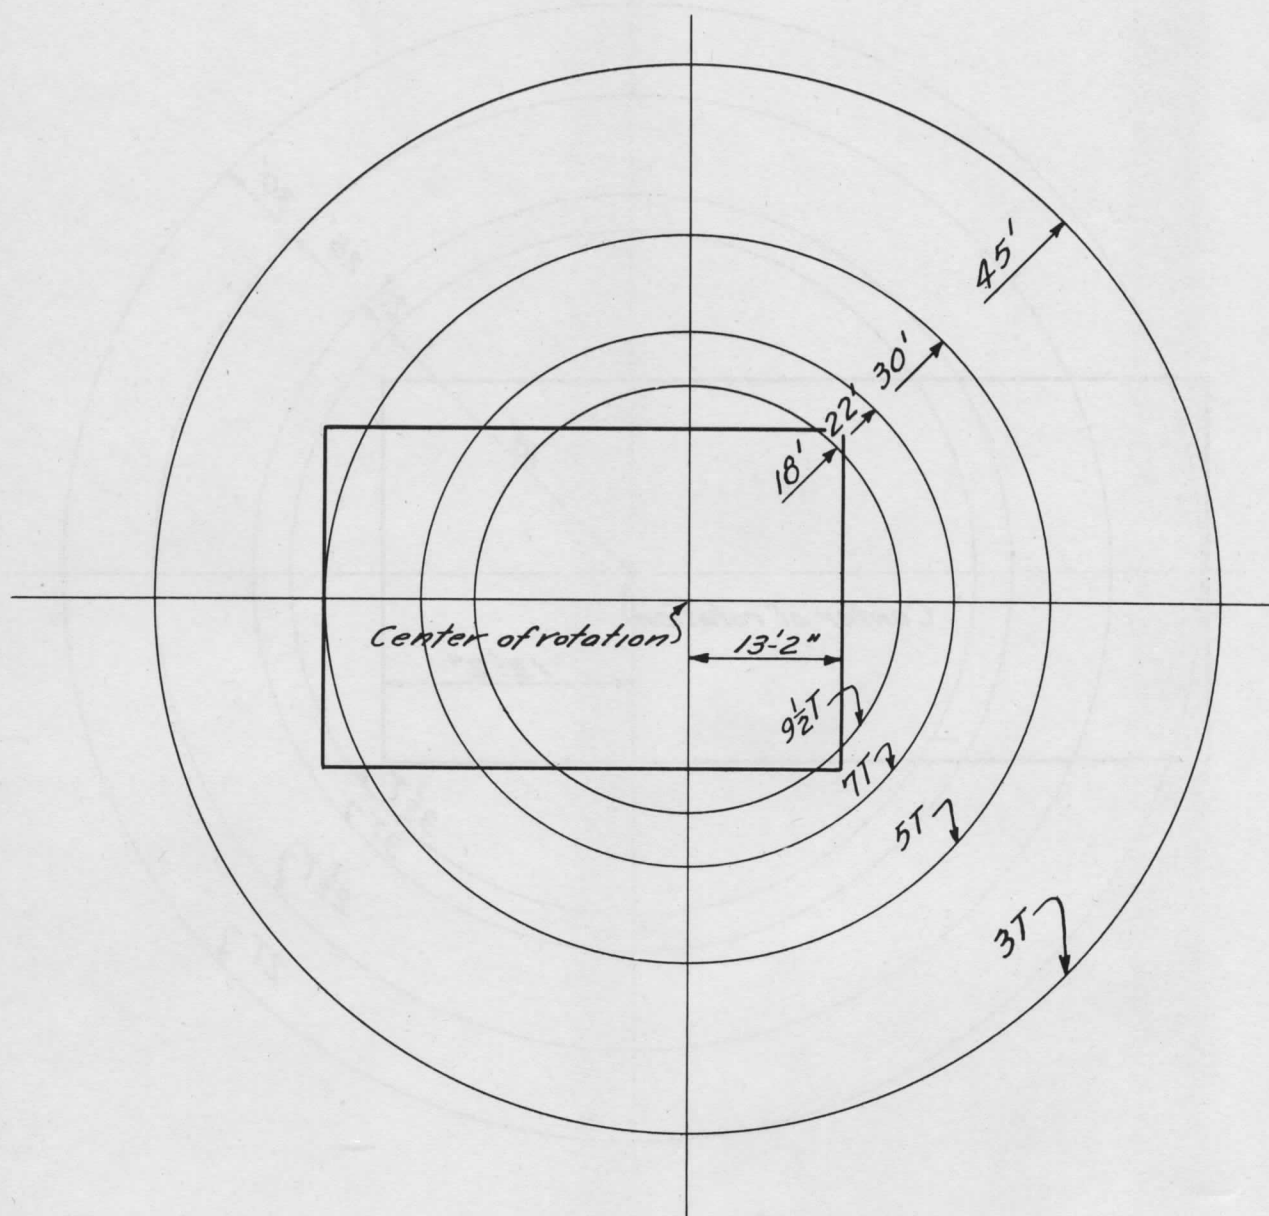


Capacities given are loads that may be lifted at tip of boom exclusive of dead load of boom. All capacities are in tons of 2000 #


Fig. VI-10.
Capacity Diagram for 10-Ton Crane

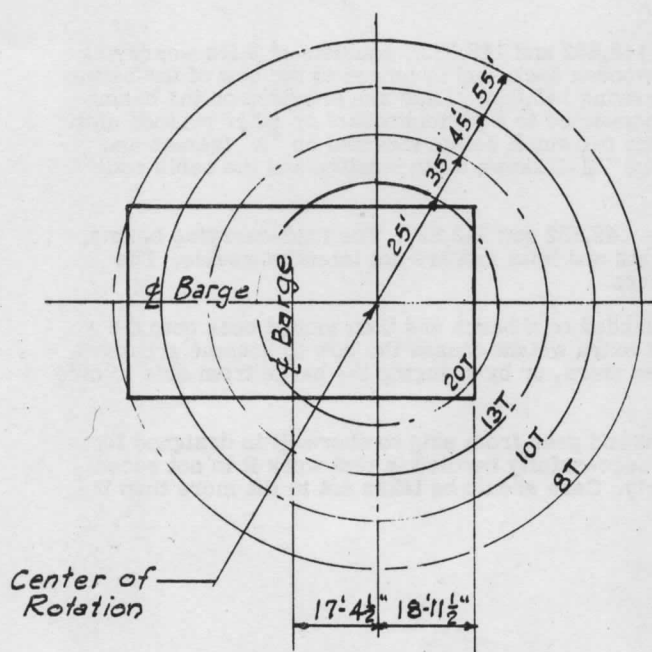

CRANE WITH 60 FT. BOOM

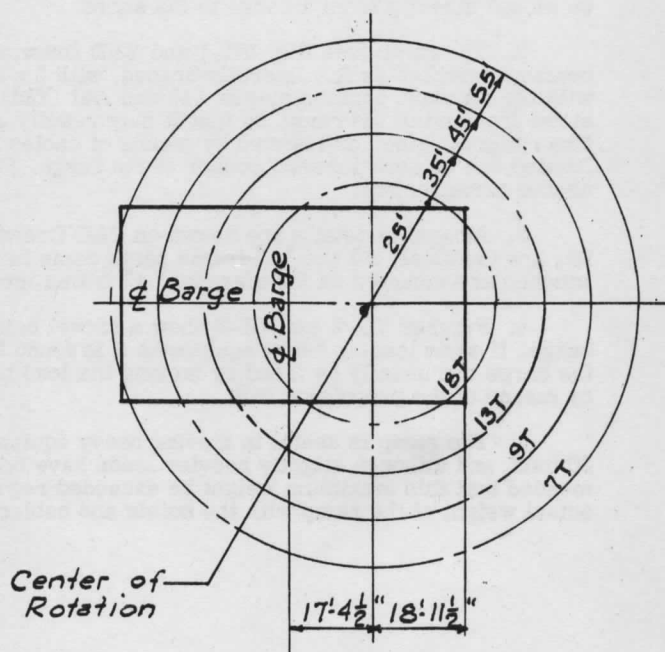

CRANE WITH 80 FT. BOOM

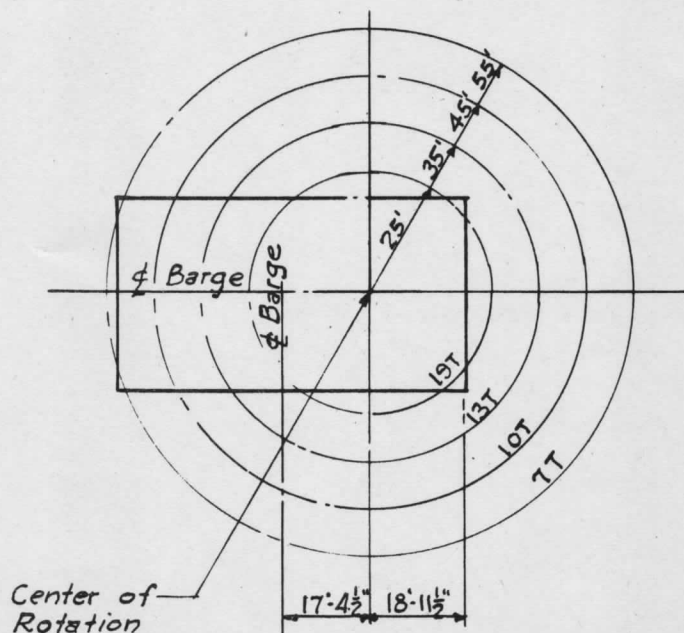

CRANE WITH 70 FT. BOOM

Note! Values given in capacity diagrams are loads that may be lifted at tip of boom exclusive of dead load of boom. All capacities are in Tons of 2000 lbs.

Fig. VI-11.
Capacity Diagrams for 20-Ton Crane

CHAPTER VII
LANDING RAMP

1. For locations where no docking facilities are available to land heavy equipment, a landing ramp is provided, in the form of a drawbridge, over which objects weighing up to a maximum of 30 tons may be moved directly from a barge to the shore.

2. The ramp (see Fig. VII-1 and Y&D Drawings 142,832 and 142,833), consists of 2 load-carrying beams, identified as R1, laterally braced, with 3 x 10 wooden deck, and is hinged to the bow of the barge with the standard pontoon hinges A40 and A41 (Y&D Drawing 143,064). Lugs are provided on the beams at the free end of the ramp, so that it may readily be connected to a pontoon wharf or other pontoon unit. The ramp is raised or lowered by means of cables from two small hoists mounted on "A" frames and located one on each forward corner of the barge. Figure VII-1 shows their location and the cable and sheave arrangement.

3. Assembly details are shown on Y&D Drawings 142,832 and 142,833. The load-carrying beams, R1, are identical, but the "A" frame parts come in rights and lefts and are not interchangeable. The winches are mounted on the diagonal "A" frame members.

4. Figures VII-2 and VII-3 show a shovel being landed on a beach and then moved back onto the barge. If when loading heavy equipment it is found that extra weight causes the bow to become grounded, the barge can usually be freed by moving the load to the stern, or by swinging the barge from side to side by means of the propulsion unit.

5. The ramp is useful in moving heavy equipment and gear from ship to shore. It is designed for 30 tons, and although slightly heavier loads have been successfully handled in test work it is not recommended that this maximum weight be exceeded regularly. Care should be taken not to lift more than the actual weight of the ramp with the hoists and cables.



Fig. VII-1

The landing ramp, hinged to a 3X7 barge. Note the "A" frame, winch, and cable assembly..

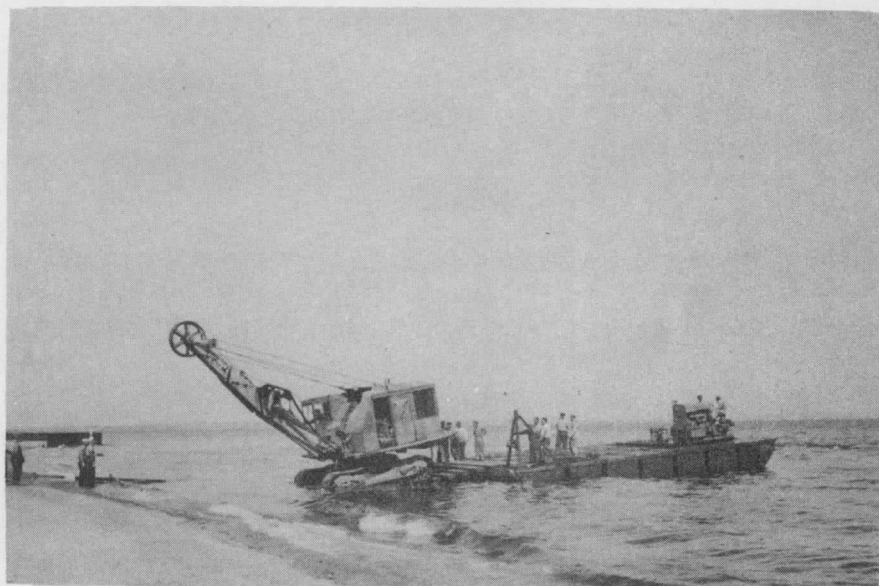


Fig. VII-2

A shovel being landed on a beach from a barge by means of a landing ramp.

6-03735

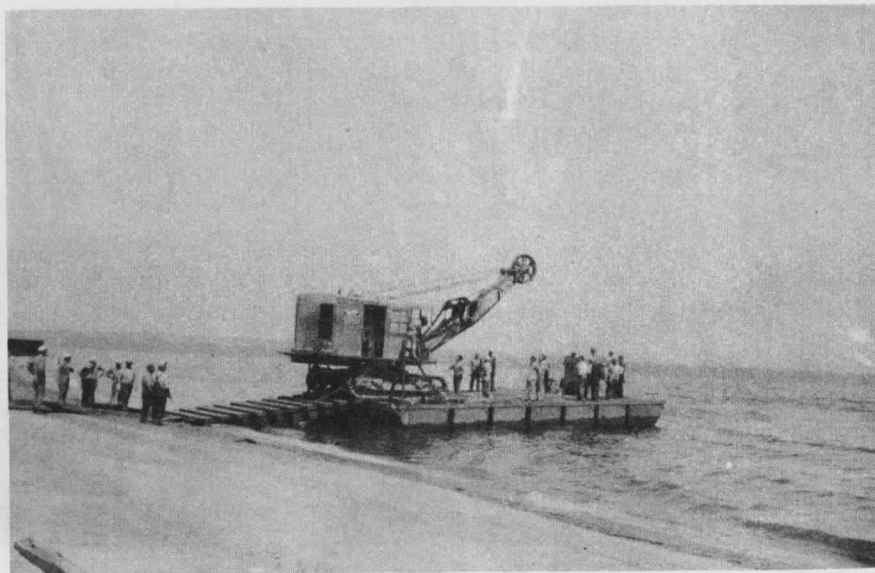


Fig. VII-3

A shovel being loaded from a beach
to a barge by use of a landing ramp.

APPENDIX A
Glossary of Parts

<u>Index Number</u>	<u>Description</u>	<u>Drawing No.</u>	<u>Figure No.</u>
A1	Link	124958	G-4
A2	Link pin	124958	G-4
A3	Wedge	143058	G-5
A4	Wedge bolt	143058	G-5
A5	Hand wheel nut	143058	G-5
A6	Assembly bolt	124959	..
A7	Light tie rod member (end)	124959	G-6
A8	" " " " " (intermediate)	124959	G-6
A9	" " " " " (intermediate)	124959	G-6
A10	Heavy tie rod bolt	143086	G-7
A11	Light tie rod bolt	124959	G-6
A12	Heavy tie rod member (intermediate)	143086	G-7
A13	Deck closure channel	143066	G-8
A14	Heavy tie rod yoke	143086	G-7
A15	Light tie rod yoke	124959	G-6
A16	Deck closure channel, wedge splice	143066	..
A17	Bolt (bottom of T7)	124959	..
A18	Washer for A17	124959	..
A19	Clevis for 3x7 barge	143076	..
A20	Plugs for pontoons	143075	..
A21	Link yoke	143086	..
A22	Link yoke strap	143086	..
A28	Tower connection angle	143069	G-17
A29	Heavy tie rod member (end)	143086	G-7
A30	" " " " "	143086	G-7
A32	Bracket for S-2	143069	..
A33	Deck closure for 8" angle	143066	..
A34	Deck closure for breech plug splice	143066	G-8
A35	Bridge connection joint cover	143069	..
A40	Right hand hinge	143064	G-24
A41	Left hand hinge	143064	G-24
A42	Hinge plate	143064	G-24
A44	Top angle bridge to wharf connection	143064	G-15
A45	Bumper (including 3/8" cable suspenders)	143064	G-12
A51	Bridge to bridge diagonal cable suspender	143064	G-12
A52	Drydock deck closure	143066	..
A60	Drydock tower strut	143063	G-18
A61	Top drydock tower connection	143063	G-18
A62	Strut bottom connection	143063	..
A63	10 ton crane base	143055	..
A64	Catwalk seat angle	143063	G-21
A65	Drydock cleat	143063	G-20
A66	Drydock ladder	143063	..
A67	Expanded steel catwalk truss	143063	G-19
A68	21" cleat (all purpose)	143064	G-23
A69	Diagonal catwalk brace	143063	G-19
A70	Long hinge pin	143064	G-24
A71	Short hinge pin	143064	..
A72	Assembly angle guard	143064	..
A73	Bridge connection joint filler	143064	G-14
A74	Bottom angle bridge to wharf connection	143064	G-16
A75	Barge connection angle to side of wharf	143089	..
A76	Horizontal bridge to bridge cable connection	143064	G-13
A79	20 ton crane anchorage beam	143051	..
A80	" " " bull ring frame	143051	..
A81	" " " anchorage tie rods	143051	..
B1	Bridge assembly angle	124957	..
B2	Top barge assembly angle	124957	..
B3	Bottom barge assembly angle	124957	..
B5	Girder support for bridge to bridge	143078	..
B6	" " " " "	143078	..

<u>Index Number</u>	<u>Description</u>	<u>Drawing No.</u>	<u>Figure No.</u>
B7	Girder, bridge to wharf	143077	..
B8	12-pontoon top barge assembly angle	143085	..
B9	12-pontoon bottom barge assembly angle	143085	..
B10	Multi-purpose insertion angle 6 pontoons long	143085	..
B13	Multi-purpose insertion angle 3 pontoons long	143059	..
F1	Fenders	143089	..
F2	"	143089	..
F3	"	143039	..
F4	"	143089	..
G1	Bridge girder	143073	..
H1	Pipe hanger	143053	..
S2	Drydock ramp beam	143069	..
T6	Rectangular pontoon	143074)	..
		143075)	G-1
T7	Curved barge pontoon	143076	G-2
W1	Side closure, 6" and 8" angles	124962	G-9
W2	Bottom closure, 6" angle	124962	G-11
W4	Drydock ramp panel	143069	..
W5	Bottom closure wedge splice	124962	..
W6	Cover plate for heavy tie rod yoke (with A14)	143086	..
W7	Side closure, breech plug splice	143066	G-10
W8	Bottom closure, 8" angle	143066	G-11
W9	Bottom closure, breech plug splice	143063	G-11
Y1	Handrail stanchion	143069	..
DBS1	Block support.	187484	..
DBS2	"	187484	..
DBS3	Clamps	187484	..
DBS4	Pins	187484	..
DBS5	Block support	187484	..
DBS6	Keel blocks	187484	..
DBS7	Hooks for DBS-5	187484	..
DBS8	Blocking frame	187484	..
DBS9	"	187484	..
DBS10	Tie plate	187484	..
DBS11	Hook for keel blocks	187484	..
R1	Landing ramp beam	142833	..
R2	Landing ramp beam strut	142833	..
R3	" " "	142833	..
R4	" " " derrick sill	142833	..
R5	" " " mast	142833	..
R6	" " " stiffleg	142833	..
R7	" " "	142833	..
OB7	Engine bed front cross beam	145706A	..
OB12	" " back	145706A	..

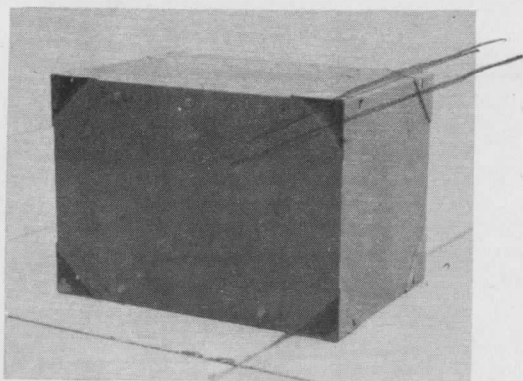


Fig. G-1

T6 Rectangular pontoon



Fig. G-2

T7 Curved pontoon for barges

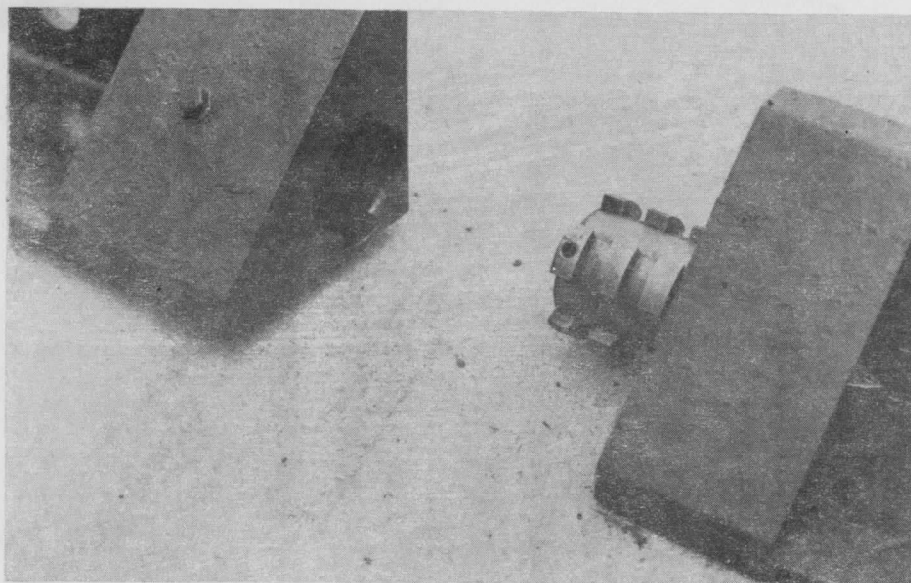


Fig. G-3

Breech plug splice for assembly angles

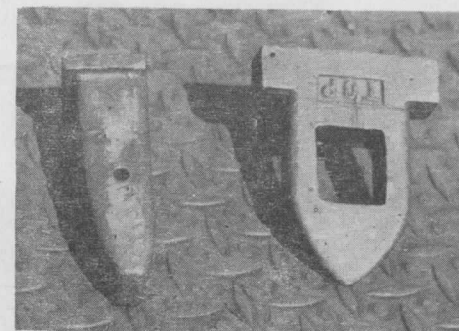


Fig. G-4

(Right) A1 Link
(Left) A2 Link pin

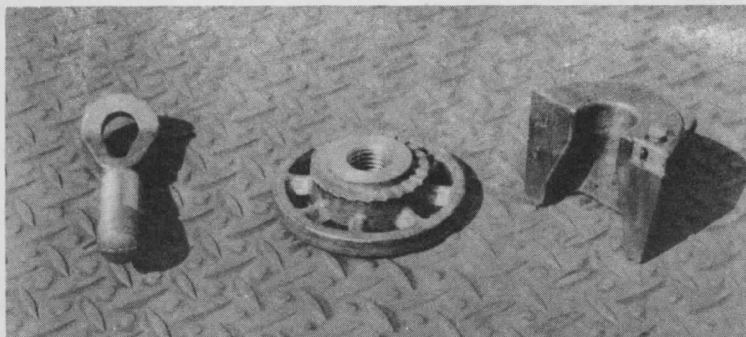


Fig. G-5

(Right) A3 Wedge (Dwg. 124958)
 (Left) A4 Wedge bolt (143058)
 (Center) A5 Hand wheel nut

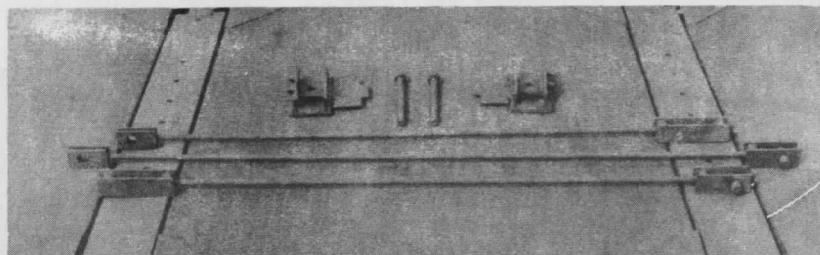


Fig. G-6

Light tie rod assembly

(Top) All Tie rod bolt
 A15 Tie rod yoke
 (Top rod) A7 End tie rod
 (Center) A9 Intermediate tie rod
 (Bottom) A8 End tie rod

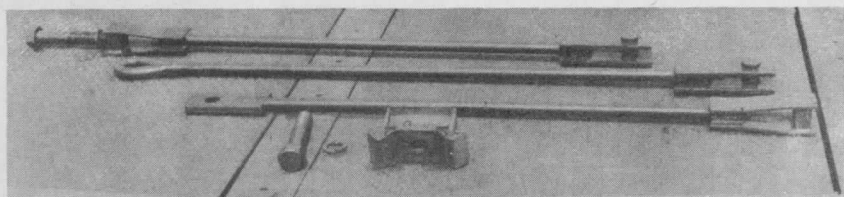


Fig. G-7

Heavy tie rod assembly

(Top) A29 End tie rod
 (Center) A12 Intermediate tie rod
 (Lower) A30 End tie rod
 (Bottom) A10 Tie rod bolt
 A14 Tie rod yoke

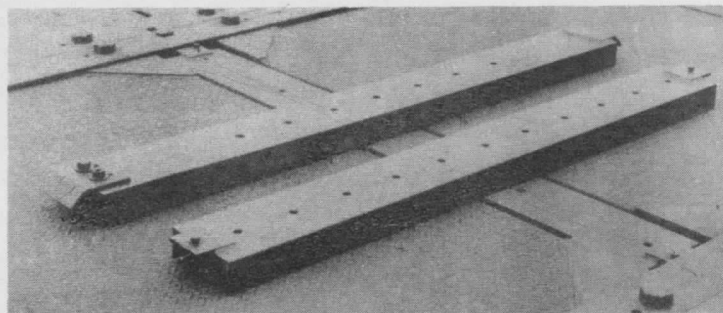


Fig. G-8

(Left) A34 Deck closure for breech
 plug splice
 (Right) A13 Regular deck closure

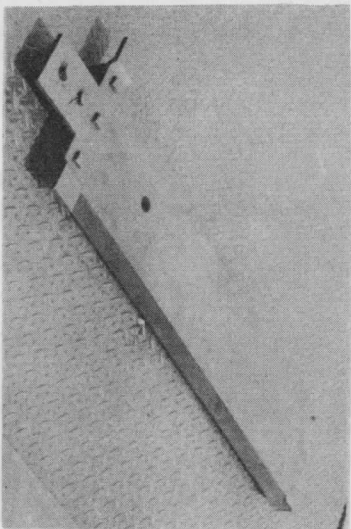


Fig. G-9
W1 Regular side closure

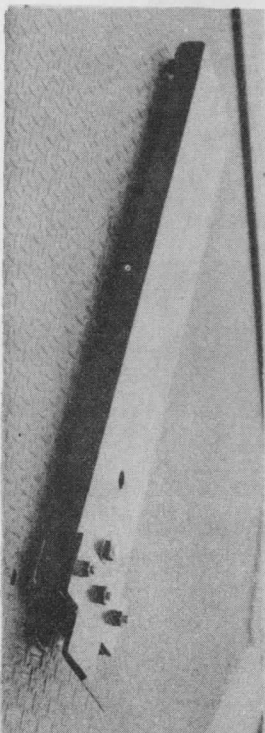


Fig. G-10
W7 Side closure for breech plug splice

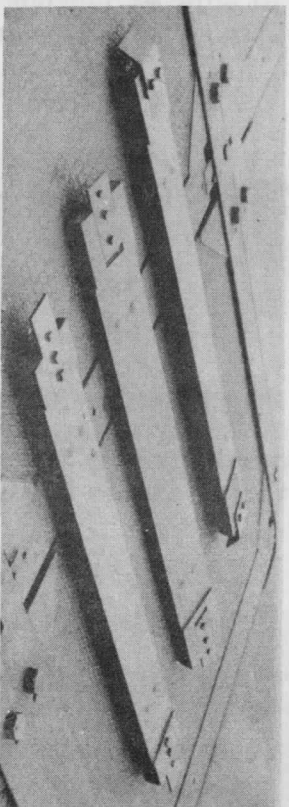


Fig. G-11
(Top) W9 Bottom closure for breech plug splice
(Center) W2 Bottom closure, regular
(Lower) W8 Bottom closure for 8" assembly angles

Bridge to Bridge and Bridge to Wharf Connections

- 97 -

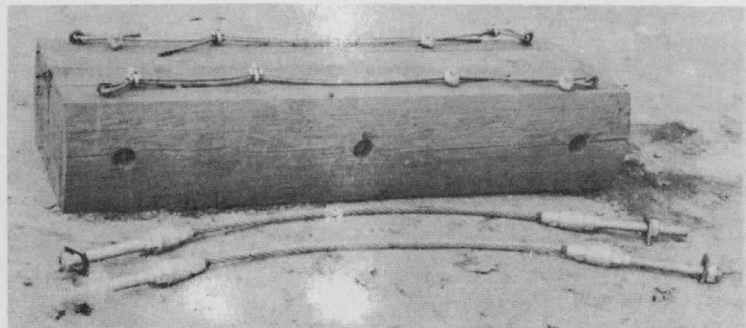


Fig. G-12

- (Top) A45 Bumper for bridge to bridge and bridge to wharf connections
 (Bottom) A51 Diagonal suspender cable for bridge to bridge and bridge to wharf connections.

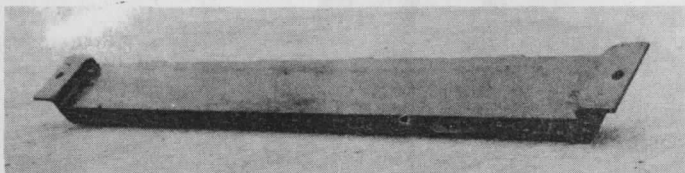


Fig. G-14

- A73 Joint filler - bridge to bridge connection and bridge side of bridge to wharf connection.

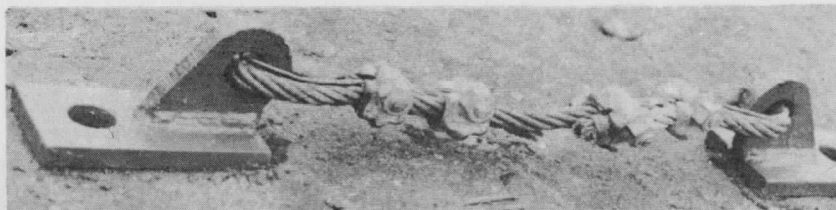


Fig. G-13

- A76 Horizontal cable connection - bridge to bridge connection.

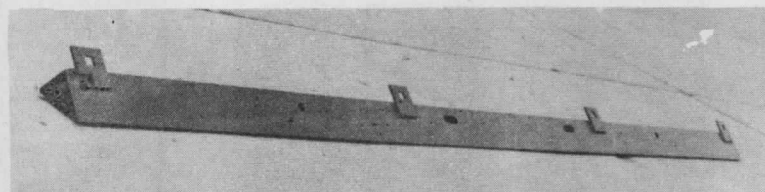


Fig. G-15

- A44 Top angle - wharf side of bridge to wharf connection.

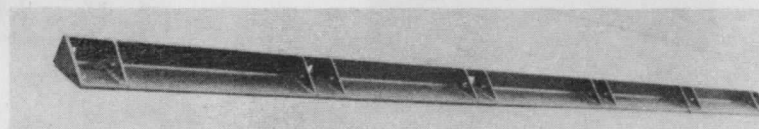


Fig. G-16

- A74 Bottom angle - wharf side of bridge to wharf connection.

Dry Dock Fittings

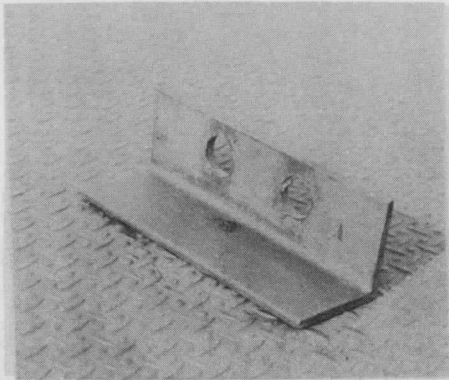


Fig. G-17

A28 Tower connection angle

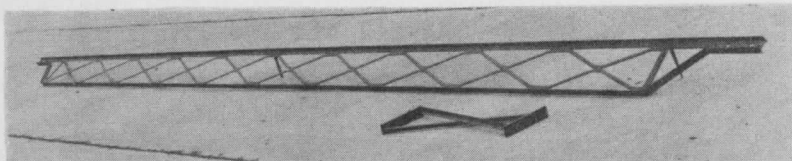


Fig. G-19

(Top) A67 Expanded steel catwalk truss
(Bottom) A69 Diagonal catwalk brace

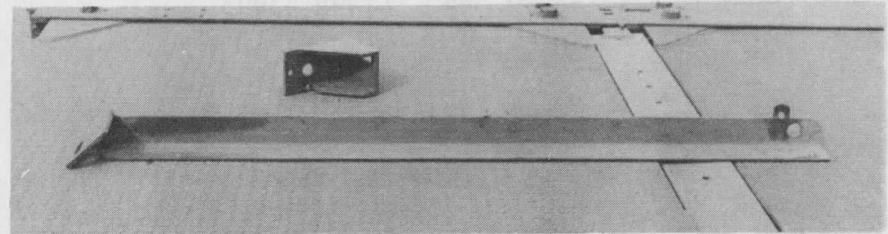


Fig. G-18

(Top) A61 Top drydock tower connection
(Clip angle or bracket)
(Bottom) A60 Drydock tower strut

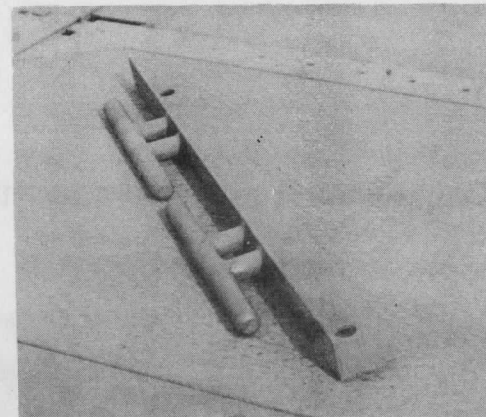


Fig. G-20

A65 Drydock cleat

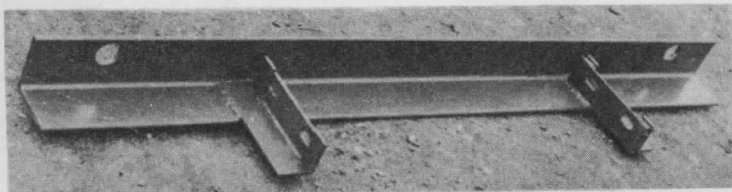


Fig. G-21

A64 Catwalk bracket (seat)

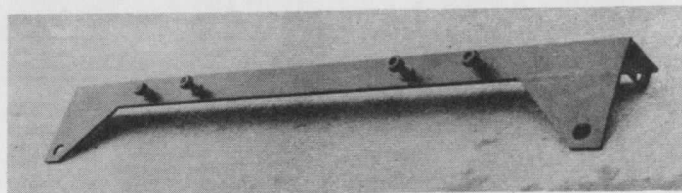


Fig. G-22

Angle to support barge propulsion units

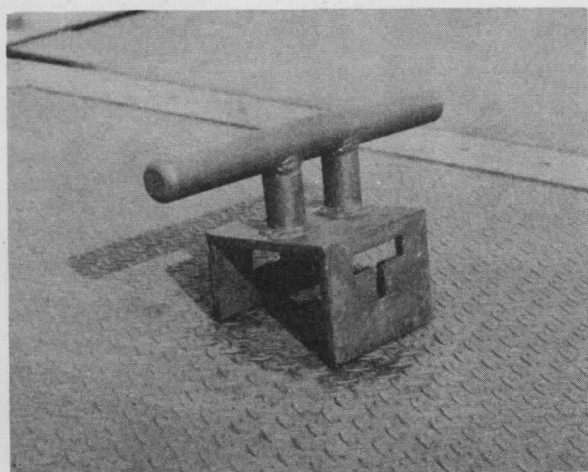


Fig. G-23

A68 All-purpose cleat

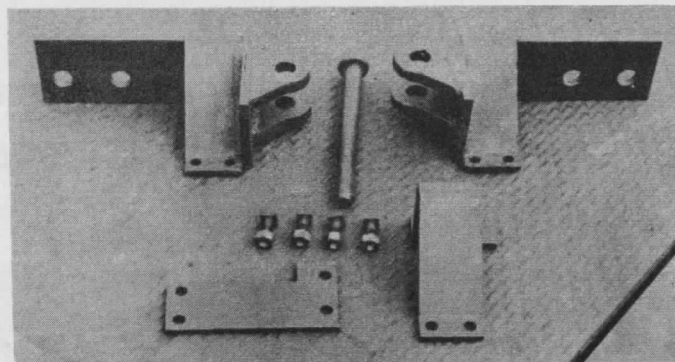


Fig. G-24

Hinge Parts

(Left Rear)	A40 Hinge part (right)
(Center Rear)	A70 Hinge pin
(Right Rear)	A41 Hinge part (left)
(Left Front)	A42 Hinge plate
(Right Front)	Hinge plate

Appendix B

REVISED AUGUST 1, 1942

PACKING LIST
MATERIAL FOR ONE BARGE

N. L. EQUIPMENT

T. PONTOON GEAR

5-F-34 PONTOON BARGE, 3 x 7 AND ASSEMBLY

SUMMARY

Index	Pieces	Type	No.	Cu. Ft.	Pounds
5-F-34	1	Box	1	16.9	2,300
5-F-34	1	Box	2	27.1	1,315
5-F-34	1	Box	3	10.8	1,250
5-F-34	3	Pkg	4	30.6	2,325
5-F-34	1	Pkg	5	31.8	850
5-F-34	1	Pkg	6	12.0	375
5-F-34	2	Anchors	-	10.0	400
5-F-34	6	Angles	B-2	65.4	4,350
5-F-34	6	Angles	B-3	47.4	3,450
5-F-12	15	Pontoons Rect	T-6	2940.0	39,750
5-F-13	6	Pontoons Curved	T-7	1626.0	19,500

TOTAL	43			4818.0	75,865
-------	----	--	--	--------	--------

Index	No.	Type	Cu.Ft.	Pounds	Units required
5-F-34	1	Box	16.9	2,300	1

Contents

Mark	Description	No.Pcs.Per Box
A-3	Wedge (Pawl, Spring, Pin)	151
A-4	Wedge Bolt	151
A-5	Hand Wheel	151
A-6	Assembly Bolt	164
A-17	End Bolt	14
A-18	End Bolt Lock Washer	14
A-20	2" Screw Plug Extra for T-64T-7	10
A-68	Cleat (Modified to be welded on B-2	
	Angles at Base	4
Prints	Y & D Print No. 124,961	1

Index	No.	Type	Cu.Ft.	Pounds	Units Required
5-F-34	2	Box	27.1	1,315	1

(Cont'd on next page)

Contents

<u>Mark</u>	<u>Description</u>	<u>No.pcs.Per Box</u>
A-1	Link	14
A-2	Link Pin	14
A-7	End Tie Rod No Pin	7
A-8	End Tie Rod with 1-1/4" x 4"	
	Pin and Cotter	7
A-9	Tie Rod Typical with 1-1/4" x 4"	
	Pin and Cotter	7
A-11	Tie Rod Bolt and Washer	13
A-15	Yoke for A-11	13
A-19	Clevis	2
Bolts	1" x 2-1/2" Bolt, Hex Nut and	
	Lockwasher for B-2	6
Y-1	Hand Rail Stanchon	20
	3/8" Galv. Wire Rope LI. Ft.	300
	3/8" Galv. Wire Rope Clips	8

<u>Index</u>	<u>No.</u>	<u>Type</u>	<u>Cu.Ft.</u>	<u>Pounds</u>	<u>Units Required</u>
5-F-34	3	Box	10.8	1,250	1

Contents

<u>Mark</u>	<u>Description</u>	<u>No.Pcs.Per Box</u>
	5/8" Anchor Chain 150' Length	2

<u>Index</u>	<u>No.</u>	<u>Type</u>	<u>Cu.Ft.</u>	<u>Pounds</u>	<u>Units Required</u>
5-F-34	4	Pkg	10.2	775	3

Contents

<u>Mark</u>	<u>Description</u>	<u>No.Pcs.Per Pkg.</u>
A-13	Deck Channels with two 1/2" x 1-1/2" Bolts, nuts and Lock Washers	.6

<u>Index</u>	<u>No.</u>	<u>Type</u>	<u>Cu.Ft.</u>	<u>Pounds</u>	<u>Units required</u>
5-F-34	5	Pkg	31.8	850	1

Contents

<u>Mark</u>	<u>Description</u>	<u>No.Pcs.Per Pkg.</u>
W-2	Bottom Closure with two 1/2" x 1-1/2" Bolts, Nuts, and Lockwashers	18

<u>Index</u>	<u>No.</u>	<u>Type</u>	<u>Cu.Ft.</u>	<u>Pounds</u>	<u>Units Required</u>
5-F-34	6	Pkg	12.0	375	1

Contents

(Cont'd on next page)

<u>Mark</u>	<u>Description</u>	<u>No.Pcs.Per Pkg.</u>
W-1	Side Closure with 1/2" x 2" Bolt, Nut, Washer & Cotter	12

<u>Index</u>	<u>No.</u>	<u>Type</u>	<u>Cu.Ft.</u>	<u>Pounds</u>	<u>Units Required</u>
5-F-34		Anchor	5.0	200	2

Contents

<u>Mark</u>	<u>Description</u>	<u>No.Pcs.Per Unit</u>
	200 lb. Navy Anchor 5/8" Shackle	1

<u>Index</u>	<u>No.</u>	<u>Type</u>	<u>Cu.Ft.</u>	<u>Pounds</u>	<u>Units Required</u>
5-F-34	B-2	Angle	10.9	725	6

Contents

<u>Mark</u>	<u>Description</u>	<u>No.Pcs.Per Unit</u>
B-2	Top Assembly Angle 6" x 6" x 43'-8-1/2" Long	1

<u>Index</u>	<u>No.</u>	<u>Type</u>	<u>Cu.Ft.</u>	<u>Pounds</u>	<u>Units Required</u>
5-F-34	B-3	Angle	7.9	575	6

Contents

<u>Mark</u>	<u>Description</u>	<u>No.Pcs.Per Unit</u>
B-3	Bottom Assembly Angle 6" x 6" x 31'-6-1/2" Long	1

<u>Index</u>	<u>No.</u>	<u>Type</u>	<u>Cu.Ft.</u>	<u>Pounds</u>	<u>Units Required</u>
5-F-12	T-6	Pontoon	196.0	2650	15

Contents

<u>Mark</u>	<u>Description</u>	<u>No.Pcs.Per Unit</u>
T-6	Rectangular Pontoon with 6 - A20 Plugs	1

<u>Index</u>	<u>No.</u>	<u>Type</u>	<u>Cu.Ft.</u>	<u>Pounds</u>	<u>Units Required</u>
5-F-13	T-7	Pontoon	271.0	3250	6

Contents

<u>Mark</u>	<u>Description</u>	<u>No.Pcs.Per Unit</u>
T-7	Curved Pontoon with 4 A20 Plugs	1

Appendix C

T.A.F. ESTIMATING DEPARTMENT

AUGUST 5, 1942
REVISED AUGUST 1, 1942

PACKING LIST
MATERIAL FOR ONE BARGE

N. L. EQUIPMENT

T. PONTOON GEAR

5-F-40 PONTOON BARGE - 4 x 7 AND ASSEMBLY

SUMMARY

Index	Pieces	Type	No.	Cu. Ft.	Pounds
5-F-40	1	Box	1	16.9	2,925
5-F-40	1	Box	2	48.4	3,425
5-F-40	1	Box	2-A	6.5	250
5-F-40	1	Box	3	10.8	1,250
5-F-40	4	Pkg.	4	40.8	3,100
5-F-40	1	Pkg.	5	31.8	850
5-F-40	1	Pkg.	5-A	14.5	325
5-F-40	1	Pkg.	6	12.0	375
5-F-40	2	Anchors		10.0	400
5-F-40	8	Angles	B-2	87.2	5,800
5-F-40	8	Angles	B-3	63.2	4,600
5-F-12	20	Pontoons Rect.	T-6	3,920.0	53,000
5-F-13	8	Pontoons Curved	T-7	2,168.0	26,000
TOTAL	57			6,430.1	102,300

Index	No.	Type	Cu.Ft.	Pounds	Units Required
5-F-40	1	Box	16.9	2,925	1

Contents

Mark	Description	No.Pcs.Per Box
A-3	Wedge (Pawl, Spring, Pin)	202
A-4	Wedge Bolt	202
A-5	Hand Wheel	202
A-6	Assembly Bolt	219
A-17	End Bolt	18
A-18	End Bolt Lock Washer	18
A-20	2" Screw Plugs Extra for T-6 & T-7	10
A-68	Cleat (Modified to be Welded on B-2 Angle at Base)	4
Prints	Y & D Print No. 143,056	1

Index	No.	Type	Cu.Ft.	Pounds	Units Required
5-F-40	2	Box	48.4	3,425	1

(Cont'd on next page)

5-F-40 PONTON BARGE - 4 x 7 AND ASSEMBLY (CONT'D)

			<u>Contents</u>		
<u>Mark</u>			<u>Description</u>		<u>No.Pcs.Per Box</u>
A-1			Link		20
A-2			Link Pin		20
A-10			Tie Rod Bolt & Washer		13
A-14			Yoke for A-10		13
A-12			Tie Rod Typical with 2" x 4-3/8"		
			Pin and Cotter		13
A-29			End Tie Rod with 2" x 4-3/8"		
			Pin and Cotter		7
A-30			End Tie Rod no Pin		7
Bolts			1" x 2-1/2" Bolt, Hex. Nut &		
			Lock Washer for B-2		8
Y-1			Hand Rail Stanchion		22
			3/8" Galv. Wire Rope		300
			3/8" Galv. Wire Rope Clips		8

<u>Index</u>	<u>No.</u>	<u>Type</u>	<u>Cu.Ft.</u>	<u>Pounds</u>	<u>Units Required</u>
5-F-40	2-A	Box	6.5	250	1

			<u>Contents</u>		
<u>Mark</u>			<u>Description</u>		<u>No.Pcs.Per Box</u>
A-40			Hinge R.H.		3
A-41			Hinge L.H.		3
A-70			Hinge Pin		3
<u>Index</u>	<u>No.</u>	<u>Type</u>	<u>Cu.Ft.</u>	<u>Pounds</u>	<u>Units Required</u>
5-F-40	3	Box	10.8	1,250	1

			<u>Contents</u>		
<u>Mark</u>			<u>Description</u>		<u>No. Pcs.Per Box</u>
			5/8" Anchor Chain - 150 Ft. Length		2
<u>Index</u>	<u>No.</u>	<u>Type</u>	<u>Cu.Ft.</u>	<u>Pounds</u>	<u>Units Required</u>
5-F-40	4	Pkg.	10.2	775	4

			<u>Contents</u>		
<u>Mark</u>			<u>Description</u>		<u>No.Pcs.Per Pkg.</u>
A-13			Deck Channels with two 1/2" x		
			1-1/2" Bolts, Nuts & Lock Washers		6
<u>Index</u>	<u>No.</u>	<u>Type</u>	<u>Cu.Ft.</u>	<u>Pounds</u>	<u>Units Required</u>
5-F-40	5	Pkg.	31.8	850	1

Contents

(Cont'd on next page)

5-F-40 PONTOON BARGE - 4 x 7 AND ASSEMBLY (CONT'D)

<u>Mark</u>	<u>Description</u>	<u>No.Pcs.Per Pkg.</u>
W-2	Bottom closure with two 1/2" x 1-1/2" Bolts, Nuts and Lock-washers	18

<u>Index</u>	<u>No.</u>	<u>Type</u>	<u>Cu.Ft.</u>	<u>Pounds</u>	<u>Units Required</u>
5-F-40	5-A	Pkg.	14.5	325	1

Contents

<u>Mark</u>	<u>Description</u>	<u>No.Pcs.Per Pkg.</u>
W-2	Bottom closure with two 1/2" x 1-1/2" Bolts, Nuts, and Lock-washers	6

<u>Index</u>	<u>No.</u>	<u>Type</u>	<u>Cu.Ft.</u>	<u>Pounds</u>	<u>Units Required</u>
5-F-40	6	Pkg	12.0	375	1

Contents

<u>Mark</u>	<u>Description</u>	<u>No.Pcs.Per Pkg.</u>
W-1	Side closure with 1/2" x 2" Bolt, Nut, Washer & Cotter	12

<u>Index</u>	<u>No.</u>	<u>Type</u>	<u>Cu.Ft.</u>	<u>Pounds</u>	<u>Units Required</u>
5-F-40		Anchor	5.0	200	2

Contents

<u>Mark</u>	<u>Description</u>	<u>No.Pcs. Per. Unit</u>
	200 Lb. Navy Anchor 5/8" Shackle	1

<u>Index</u>	<u>No.</u>	<u>Type</u>	<u>Cu.Ft.</u>	<u>Pounds</u>	<u>Units Required</u>
5-F-40	B-2	Angle	10.9	725	8

Contents

<u>Mark</u>	<u>Description</u>	<u>No.Pcs.Per Unit</u>
B-2	Top Assembly Angle 6"x6" x 43'-8-1/2" Long	1

<u>Index</u>	<u>No.</u>	<u>Type</u>	<u>Cu.Ft.</u>	<u>Pounds</u>	<u>Units Required</u>
5-F-40	B-3	Angle	7.9	575	8

Contents

<u>Mark</u>	<u>Description</u>	<u>No.Pcs. Per Unit</u>
B-3	Bottom Assembly Angle	1

5-F-40 PONTOON BARGE - 4 x 7 AND ASSEMBLY (CONT'D)

6" x 6" x 31'-6-1/2" Long 1

Index	No.	Type	Cu.Ft.	Pounds	Units Required
5-F-12	T-6	Pontoon	196.0	2,850	20

Contents

<u>Mark</u>	<u>Description</u>	<u>No.Pcs.Per Unit</u>
T-6	Rectangular Pontoon with 6-A20 Plugs	1

Index	No.	Type	Cu.Ft.	Pounds	Units Required
5-F-13	T-7	Pontoon	271.0	3,250	8

Contents

<u>Mark</u>	<u>Description</u>	<u>No.Pcs.Per Unit</u>
T-7	Curved Pontoon with 4-A20 Plugs	1

Index	No.	Type	Cu.Ft.	Pounds	Units Required
5-F-41	1	Box	1.0	2,000	1

Mark	Description	No.Pcs.Per Unit
A-1	Welding Rod (Epoxy Resin)	100
A-2	Welding Rod	100
A-3	Hand Wheel	100
A-4	Assembly Bolt	100
A-5	End Bolt	100
A-6	End Bolt Lockwasher	100
A-7	End Bolt Washer	100
A-8	End Bolt Nut	100
A-9	End Bolt Locking Pin	100
A-10	End Bolt Locking Pin	100
(Cont'd on next page)

Appendix D

REVISED AUGUST 1, 1942

PACKING LIST

MATERIAL FOR ONE BARGE

N. L. EQUIPMENT

T. PONTOON GEAR

5-F-41 PONTOON BARGE - 4 x 12 AND ASSEMBLY

SUMMARY

Index	Pieces	Type	No.	Cu. Ft.	Pounds
5-F-41	2	Box	1	33.8	5,200
5-F-41	1	Box	2	36.4	3,100
5-F-41	1	Box	2-A	49.6	2,635
5-F-41	1	Box	2-B	6.5	250
5-F-41	1	Box	3	10.8	1,250
5-F-41	6	Pkg.	4	61.2	4,650
5-F-41	1	Pkg.	4-A	7.3	550
5-F-41	1	Pkg.	4-B	7.3	550
5-F-41	2	Pkg.	5	63.6	1,700
5-F-41	1	Pkg.	5-A	17.2	400
5-F-41	1	Pkg.	6	12.0	375
5-F-41	1	Pkg.	6-A	10.5	325
5-F-41	2	Anchors		10.0	400
5-F-41	8	Angles	B8-M	72.0	6,400
5-F-41	8	Angles	B8-F	72.0	6,400
5-F-41	8	Angles	B9-M	60.0	5,600
5-F-41	8	Angles	B9-F	60.0	5,600
5-F-12	40	Pontoons Rect.	T-6	7,840.0	106,000
5-F-13	8	Pontoons Curved	T-7	2,168.0	26,000
TOTAL 101				10,598.2	177,385

Index	No.	Type	Cu.Ft.	Pounds	Units Required
5-F-41	1	Box	16.9	2,600	2

Contents

Mark	Description	No.Pcs.Per Box
A-3	Wedge (Pawl, Spring, Bin)	185
A-4	Wedge Bolt	185
A-5	Hand Wheel	185
A-6	Assembly Bolt	193
A-17	End Bolt	9
A-18	End Bolt Lockwasher	9
A-20	2" Screw Plugs extra for T-6 & T-7	10
Prints	Y & D Print No. 143,044	1

(Cont'd on next page)

5-F-41 PONTOON BARGE - 4 x 12 AND ASSEMBLY (CONT'D)

<u>Index</u>	<u>No.</u>	<u>Type</u>	<u>Cu.Ft.</u>	<u>Pounds</u>	<u>Units Required</u>
5-F-41	2	Box	36.4	3,100	1

Contents

<u>Mark</u>	<u>Description</u>	<u>No.Pcs.Per Box</u>
A-1	Link	36
A-2	Link Pin	36
A-10	Tie Rod Bolt and Washer	23
A-29	End Tie Rod with 2" x 4-3/8" Pin and Cotter	12
A-30	End Tie Rod No Pin	12
A-14	Yoke for A-10	23
Bolts	1" x 2-1/2" Bolt, Hex. Nut & Lockwasher for B8-M & B8-F	8
A-68	Cleats	4

<u>Index</u>	<u>No.</u>	<u>Type</u>	<u>Cu.Ft.</u>	<u>Pounds</u>	<u>Units Required</u>
5-F-41	2-A	Box	49.6	2,635	1

Contents

<u>Mark</u>	<u>Description</u>	<u>No.Pcs.Per Box</u>
A-12	Tie Rod Typical with 2" x 4-3/8" Pin and Cotter	23
Y-1	Hand Rail Stanchion	32
	3/8" Galv. Wire Rope	425
	3/8" Galv. Wire Rope Clips	8

<u>Index</u>	<u>No.</u>	<u>Type</u>	<u>Cu.Ft.</u>	<u>Pounds</u>	<u>Units Required</u>
5-F-41	2-B	Box	6.5	250	1

Contents

<u>Mark</u>	<u>Description</u>	<u>No.Pcs.Per Box</u>
A-40	Hinge R.H.	3
A-41	Hinge L.H.	3
A-70	Hinge Pin	3

<u>Index</u>	<u>No.</u>	<u>Type</u>	<u>Cu.Ft.</u>	<u>Pounds</u>	<u>Units Required</u>
5-F-41	3	Box	10.8	1,250	1

Contents

<u>Mark</u>	<u>Description</u>	<u>No.Pcs.Per Box</u>
	5/8" Anchor Chain 150' Length	2

<u>Index</u>	<u>No.</u>	<u>Type</u>	<u>Cu.Ft.</u>	<u>Pounds</u>	<u>Units Required</u>
5-F-41	4	Pkg.	10.2	775	6

(Cont'd on next page)

5-F-41 PONTOON BARGE - 4 x 12 AND ASSEMBLY (CONT'D)

<u>Contents</u>					
<u>Mark</u>	<u>Description</u>				<u>No.Pcs.Per Pkg.</u>
A-13	Deck Channels with two 1/2" x 1-1/2" Bolts, Nuts, and Lockwashers				6
<u>Index</u>	<u>No.</u>	<u>Type</u>	<u>Cu.Ft.</u>	<u>Pounds</u>	<u>Units Required</u>
5-F-41	4-A	Pkg.	7.3	550	1

<u>Contents</u>					
<u>Mark</u>	<u>Description</u>				<u>No.Pcs. Per Pkg.</u>
A-13	Deck Channels with two 1/2" x 1-1/2" Bolts, Nuts, and Lockwashers				4
<u>Index</u>	<u>No.</u>	<u>Type</u>	<u>Cu.Ft.</u>	<u>Pounds</u>	<u>Units Required</u>
5-F-41	4-B	Pkg.	7.3	550	1

<u>Contents</u>					
<u>Mark</u>	<u>Description</u>				<u>No.Pcs.Per Pkg.</u>
A-34	Deck Channel at Splice in B8-M & B8-F with bent plate each end				4
<u>Index</u>	<u>No.</u>	<u>Type</u>	<u>Cu.Ft.</u>	<u>Pounds</u>	<u>Units Required</u>
5-F-41	5	Pkg.	31.8	850	2

<u>Contents</u>					
<u>Mark</u>	<u>Description</u>				<u>No.Pcs.Per Pkg.</u>
W-2	Bottom closure with two 1/2" x 1-1/2" Bolts, Nuts, & Lockwashers				18
<u>Index</u>	<u>No.</u>	<u>Type</u>	<u>Cu.Ft.</u>	<u>Pounds</u>	<u>Units Required</u>
5-F-41	5-A	Pkg.	17.2	400	1

<u>Contents</u>					
<u>Mark</u>	<u>Description</u>				<u>No.Pcs.Per Pkg.</u>
W-2	Bottom closure with two 1/2" x 1-1/2" Bolts, Nuts, & Lockwashers				4
W-9	Bottom closure at splice in B(-M & B9-F with bent plate each end)				4
<u>Index</u>	<u>No.</u>	<u>Type</u>	<u>Cu.Ft.</u>	<u>Pounds</u>	<u>Units Required</u>
5-F-41	6	Pkg.	12.0	375	1

(Cont'd on next page)

Contents

5-F-41 PONTOON BARGE - 4 x 12 AND ASSEMBLY (CONT'D)

<u>Mark</u>	<u>Description</u>	<u>No.Pcs.Per Pkg.</u>
W-1	Side Closure with 1/2" x 2" Bolt, Nut, Washer & Cotter	12

<u>Index</u>	<u>No.</u>	<u>Type</u>	<u>Cu.Ft.</u>	<u>Pounds</u>	<u>Units Required</u>
5-F-41	6-A	Pkg.	10.5	325	1

Contents

<u>Mark</u>	<u>Description</u>	<u>No.Pcs.Per Pkg.</u>
W-1	Side Closure with 1/2" x 2" Bolt, Nut, Washer & Cotter	8
W-7	Side Closure at Splice in B8-M & B8-F with 2" x 1/4" x 11-1/2" Plate, 1/2" x 3-1/4" Bolt, Nut, Flatwasher, and Lockwasher	2

<u>Index</u>	<u>No.</u>	<u>Type</u>	<u>Cu.Ft.</u>	<u>Pounds</u>	<u>Units Required</u>
5-F-41		Anchor	5.0	200	2

Contents

<u>Mark</u>	<u>Description</u>	<u>No.Pcs.Per Unit</u>
	200 Lb. Navy Anchor 5/8" Shackle	1

<u>Index</u>	<u>No.</u>	<u>Type</u>	<u>Cu.Ft.</u>	<u>Pounds</u>	<u>Units Required</u>
5-F-41	B8-M	Angle	9.0	800	8

Contents

<u>Mark</u>	<u>Description</u>	<u>No.Pcs. Per Unit</u>
B8-M	Male Half Top Assembly Angle 6" x 6" x 36'-4" Long Breech Plug Splice	1

<u>Index</u>	<u>No.</u>	<u>Type</u>	<u>Cu.Ft.</u>	<u>Pounds</u>	<u>Units Required</u>
5-F-41	B8-F	Angle	9.0	800	8

Contents

<u>Mark</u>	<u>Description</u>	<u>No.Pcs.Per Unit</u>
B8-F	Female Half Top Assembly Angle 6" x 6" x 36'-4" Long Breech Plug Splice	1

<u>Index</u>	<u>No.</u>	<u>Type</u>	<u>Cu.Ft.</u>	<u>Pounds</u>	<u>Units Required</u>
5-F-41	B9-M	Angle	7.5	700	8

(Cont'd on next page)

5-F-41 PONTOON BARGE - 4 x 12 AND ASSEMBLY (CONT'D)

			<u>Contents</u>		
<u>Mark</u>			<u>Description</u>		<u>No.Pcs.Per Unit</u>
B9-M			Male Half Bottom Assembly Angle 6" x 6" x 30'-3" Long Breech Block Splice		1

<u>Index</u>	<u>No.</u>	<u>Type</u>	<u>Cu.Ft.</u>	<u>Pounds</u>	<u>Units Required</u>
5-F-41	B9-F	Angle	7.5	700	8

			<u>Contents</u>		
<u>Mark</u>			<u>Description</u>		<u>No.Pcs.Per Unit</u>
B9-F			Female Half Bottom Assembly Angle 6" x 6" x 30'-3" Long Breech Block Splice		1

<u>Index</u>	<u>No.</u>	<u>Type</u>	<u>Cu.Ft.</u>	<u>Pounds</u>	<u>Units Required</u>
5-F-12	T-6	Pontoon	196.0	2,650	40

			<u>Contents</u>		
<u>Mark</u>			<u>Description</u>		<u>No.Pcs.Per Unit</u>
T-6			Rectangular Pontoon with 6-A20 Plugs		1

<u>Index</u>	<u>No.</u>	<u>Type</u>	<u>Cu.Ft.</u>	<u>Pounds</u>	<u>Units Required</u>
5-F-13	T-7	Pontoon	271.0	3,250	8

			<u>Contents</u>		
<u>Mark</u>			<u>Description</u>		<u>No.Pcs.Per Unit</u>
T-7			Curved Pontoon with 4-A20 Plugs		1

Appendix E

REVISED AUGUST 1, 1942

PACKING LIST

MATERIAL FOR ONE BARGE

N. L. EQUIPMENT

T. PONTOON GEAR

5-F-53 PONTOON GEAR - 6 x 18 BARGE AND ASSEMBLY

SUMMARY

Index	Pieces	Type	No.	Cu. Ft.	Pounds
5-F-53	4	Box	1	67.6	12,000
5-F-53	1	Box	2	52.0	4,370
5-F-53	2	Box	2-A	104.0	7,750
5-F-53	1	Box	2-B	31.4	935
5-F-53	2	Box	3	21.6	2,500
5-F-53	10	Pkg.	4	102.0	7,750
5-F-53	5	Pkg.	4-A	51.0	3,875
5-F-53	2	Pkg.	4-B	20.4	1,550
5-F-53	3	Pkg.	5	95.4	2,550
5-F-53	1	Pkg.	5-A	31.8	850
5-F-53	1	Pkg.	5-B	31.8	850
5-F-53	1	Pkg.	5-C	22.0	600
5-F-53	2	Pkg.	6	24.0	750
5-F-53	1	Pkg.	6-A	10.5	325
5-F-53	4	Anchors		20.0	800
5-F-53	12	Angles	B8-M	108.0	9,600
5-F-53	12	Angles	B8-F	108.0	9,600
5-F-53	12	Angles	B9-M	90.0	8,400
5-F-53	12	Angles	B9-F	90.0	8,400
5-F-53	24	Angles	B-10	372.0	24,000
5-F-12	96	Pontoon Rect.	T-6	18,816.0	254,400
5-F-13	12	Pontoon Curved	T-7	3,252.0	39,000
<u>TOTAL</u>	<u>220</u>			<u>23,521.5</u>	<u>400,855</u>

Index	No.	Type	Cu. Ft.	Pounds	Units Required
5-F-53	1	Box	16.9	3,000	4

Contents

Mark	Description	No. Pcs. Per Box
A-3	Wedge (Pawl, Spring, Pin)	214
A-4	Wedge Bolt	214
A-5	Hand Wheel Nut	214
A-6	Assembly Bolt	221
A-17	End Bolt	7
A-18	End Bolt Lockwasher	7

Box No. 1 Cont'd

A-20 Prints		2" Screw Plugs Extra for T-6 & T-7 Y & D Print No. 143,088			10 1
<u>Index</u>	<u>No.</u>	<u>Type</u>	<u>Cu. Ft.</u>	<u>Pounds</u>	<u>Units Required</u>
5-F-53	2	Box	52.0	4,370	1

Contents

<u>Mark</u>	<u>Description</u>	<u>No. Pcs. Per Box</u>
A-1	Link	86
A-2	Link Pin	86
A-10	Tie Rod Bolt and washer	36
A-29	End Tie Rod with two 2"x 4-3/8"	
	Pin and cotter	18
A-30	End Tie Rod no Pin	18
Bolts	1"x 2-1/2" Bolts Hex, Nuts & Lockwashers for B8-M & B8-F	14

<u>Index</u>	<u>No.</u>	<u>Type</u>	<u>Cu. Ft.</u>	<u>Pounds</u>	<u>Units Required</u>
5-F-53	2-A	Box	52.0	3,875	2

Contents

<u>Mark</u>	<u>Description</u>	<u>No. Pcs. Per Box</u>
A-12	Tie Rod Typical with 2" x 4-3/8" Pin and Cotter	35
A-14	Yoke for A-10	18
A-68	Cleats	4

<u>Index</u>	<u>No.</u>	<u>Type</u>	<u>Cu. Ft.</u>	<u>Pounds</u>	<u>Units Required</u>
5-F-53	2-B	Box	31.4	935	1

Contents

<u>Mark</u>	<u>Description</u>	<u>No. Pcs. Per Box</u>			
Y-1	Hand Rail Stanchions	44			
	3/8" Galv, Wire Rope	L F 650			
	3/8" Galv. Wire Rope Clips	8			
<u>Index</u>	<u>No.</u>	<u>Type</u>	<u>Cu. Ft.</u>	<u>Pounds</u>	<u>Units Required</u>
5-F-53	3	Box	10.8	1,250	2

Contents

<u>Mark</u>		<u>Description</u>	<u>No. Pcs. Per Box</u>		
		5/8" Anchor Chain 150' Lengths	2		
<u>Index</u>	<u>No.</u>	<u>Type</u>	<u>Cu. Ft.</u>	<u>Pounds</u>	<u>Units Required</u>
5-F-53	4	Pkg.	10.2	775	10

Pkg. No. 4 Cont'd

<u>Contents</u>					
<u>Mark</u>	<u>Description</u>				<u>No. Pcs. Per Pkg.</u>
A-13	Deck Channels with two 1/2"x 1-1/2" Bolts, Nuts, & Lockwashers				6
<u>Index</u>	<u>No.</u>	<u>Type</u>	<u>Cu. Ft.</u>	<u>Pounds</u>	<u>Units Required</u>
5-F-53	4-A	Pkg.	10.2	775	5

<u>Contents</u>					
<u>Mark</u>	<u>Description</u>				<u>No. Pcs. Per Pkg.</u>
A-33	Deck Channels with two 1/2"x 1-1/2" Bolts, Nuts & Lockwashers for 8"x 8" Angle				6
<u>Index</u>	<u>No.</u>	<u>Type</u>	<u>Cu. Ft.</u>	<u>Pounds</u>	<u>Units Required</u>
5-F-53	4-B	Pkg.	10.2	775	2

<u>Contents</u>					
<u>Mark</u>	<u>Description</u>				<u>No. Pcs. Per Pkg.</u>
A-34	Deck Channel at Splice B8-M & B8-F with bent plates each end				6
<u>Index</u>	<u>No.</u>	<u>Type</u>	<u>Cu. Ft.</u>	<u>Pounds</u>	<u>Units Required</u>
5-F-53	5	Pkg.	31.8	850	3

<u>Contents</u>					
<u>Mark</u>	<u>Description</u>				<u>No. Pcs. Per Pkg.</u>
W-2	Bottom closure with two 1/2"x 1-1/2" Bolts, Nuts & Lockwashers				18
<u>Index</u>	<u>No.</u>	<u>Type</u>	<u>Cu. Ft.</u>	<u>Pounds</u>	<u>Units Required</u>
5-F-53	5-A	Pkg.	31.8	850	1

<u>Contents</u>					
<u>Mark</u>	<u>Description</u>				<u>No. Pcs. Per Pkg.</u>
W-2	Bottom closure with two 1/2"x 1-1/2" Bolts, Nuts, & Lockwashers				6
W-9	Bottom Closure at Splices in B9-M & B9-F with Bent Plate each end				12
<u>Index</u>	<u>No.</u>	<u>Type</u>	<u>Cu. Ft.</u>	<u>Pounds</u>	<u>Units Required</u>
5-F-53	5-B	Pkg.	31.8	850	1

Pkg. No. 5-B Cont'd

<u>Contents</u>					
<u>Mark</u>	<u>Description</u>				<u>No. Pcs. Per Pkg.</u>
W-8	Bottom Closure with 1/2"x 1-1/2" Bolts, Nuts, and Lockwashers for 8" x 8" Angle				18
<u>Index</u>	<u>No.</u>	<u>Type</u>	<u>Cu. Ft.</u>	<u>Pounds</u>	<u>Units Required</u>
5-F-53	5-C	Pkg.	22.0	600	1

<u>Contents</u>					
<u>Mark</u>	<u>Description</u>				<u>No. Pcs. Per Pkg.</u>
W-8	Bottom Closure with 1/2"x 1-1/2" Bolt, Nut, & Lockwasher for 8"x 8" Angle				12
<u>Index</u>	<u>No.</u>	<u>Type</u>	<u>Cu. Ft.</u>	<u>Pounds</u>	<u>Units Required</u>
5-F-53	6	Pkg.	12.0	375	2

<u>Contents</u>					
<u>Mark</u>	<u>Description</u>				<u>No. Pcs. Per Pkg.</u>
W-1	Side Closure with 1/2"x 2" Bolt, Nut, Washer & Cotter				12
<u>Index</u>	<u>No.</u>	<u>Type</u>	<u>Cu. Ft.</u>	<u>Pounds</u>	<u>Units Required</u>
5-F-53	6-A	Pkg.	10.5	325	1

<u>Contents</u>					
<u>Mark</u>	<u>Description</u>				<u>No. Pcs. Per Pkg.</u>
W-1	Side Closure with 1/2"x 2" Bolt, Nut, Washer & Cotter				6
W-7	Side Closure at splice in B8-M & B8-F with 2"x 1/4" x 11-1/2" Plate 1/2"x 3-1/4" Bolt, Nut, Flatwasher and Lockwasher				4
<u>Index</u>	<u>No.</u>	<u>Type</u>	<u>Cu. Ft.</u>	<u>Pounds</u>	<u>Units Required</u>
5-F-53		Anchor	5.0	200	4

<u>Contents</u>		
<u>Mark</u>	<u>Description</u>	<u>No. Pcs. Per Unit</u>
	200 Lb. Navy Anchor 5/8" Shackle	1

<u>Index</u>	<u>No.</u>	<u>Type</u>	<u>Cu. Ft.</u>	<u>Pounds</u>	<u>Units Required</u>
5-F-53		Anchor	5.0	200	4

Contents

<u>Mark</u>	<u>Description</u>	<u>No. Pcs. Per Unit</u>
	200 Lb. Navy Anchor 5/8" Shackle	1

<u>Index</u>	<u>No.</u>	<u>Type</u>	<u>Cu. Ft.</u>	<u>Pounds</u>	<u>Units Required</u>
5-F-53	B8-M	Angle	9.0	800	12

Contents

<u>Mark</u>	<u>Description</u>	<u>No. Pcs. Per Unit</u>
B8-M	Male Half Top Assembly Angle 6" x 6" x 36'-4" Long Breech Block Splice	1

<u>Index</u>	<u>No.</u>	<u>Type</u>	<u>Cu. Ft.</u>	<u>Pounds</u>	<u>Units Required</u>
5-F-53	B8-F	Angle	9.0	800	12

Contents

<u>Mark</u>	<u>Description</u>	<u>No. Pcs. Per Unit</u>
B8-F	Female Half Top Assembly Angle 6" x 6" x 36'-4" Long Breech Plug Splice	1

<u>Index</u>	<u>No.</u>	<u>Type</u>	<u>Cu. Ft.</u>	<u>Pounds</u>	<u>Units Required</u>
5-F-53	B9-M	Angle	7.5	700	12

Contents

<u>Mark</u>	<u>Description</u>	<u>No. Pcs. Per Unit</u>
B9-M	Male Half Bottom Assembly Angle 6" x 6" x 30'-3" Long Breech Plug Splice	1

<u>Index</u>	<u>No.</u>	<u>Type</u>	<u>Cu. Ft.</u>	<u>Pounds</u>	<u>Units Required</u>
5-F-53	B9-F	Angle	7.5	700	12

Contents

<u>Mark</u>	<u>Description</u>	<u>No. Pcs. Per Unit</u>
B9-F	Female Half Bottom Assembly Angle 6" x 6" x 30'-3" Long Breech Plug Splice	1

5-F-55 PONTOON BARGE - 5 x 12 AND ASSEMBLY (CONT'D)

Index	No.	Type	Cu.Ft.	Pounds	Units Required
5-F-55	2	Box	36.4	3,100	1

Contents

<u>Mark</u>	<u>Description</u>	<u>No.Pcs.Per Box</u>
A-1	Link	46
A-2	Link Pin	46
A-10	Tie Rod Bolt and Washer	23
A-29	End Tie Rod with 2" x 4-3/8"	
	Pin and Cotter	12
A-30	End Tie Rod No Pin	12
Bolts	1" x 2-1/2" Bolt, Hex. Nut &	
	Lockwasher for B8-M & B-8-F	10
A-68	Cleats	4

Index	No.	Type	Cu.Ft.	Pounds	Units Required
5-F-55	2-A	Box	52.4	4,150	1

Contents

<u>Mark</u>	<u>Description</u>	<u>No.Pcs.Per Box</u>
A-12	Tie Rod Typical with 2" x 4-3/8"	
	Pin and Cotter	35
A-14	Yoke for A-10	23

Index	No.	Type	Cu.Ft.	Pounds	Units Required
5-F-55	2-B	Box	23.0	725	1

Contents

<u>Mark</u>	<u>Description</u>	<u>No.Pcs.Per Box</u>
Y-1	Hand Rail Stanchions	34
	3/8" Galv. Wire Rope L.F.	460
	3/8" Galv. Wire Rope Clips	8

Index	No.	Type	Cu.Ft.	Pounds	Units Required
5-F-55	2-C	Box	8.0	325	1

Contents

<u>Mark</u>	<u>Description</u>	<u>No.Pcs.Per Box</u>
A-40	Hinge R.H.	4
A-41	Hinge L.H.	4
A-70	Hinge Pin	4

Index	No.	Type	Cu.Ft.	Pounds	Units Required
5-F-55	3	Box	10.8	1,250	1

(Cont'd on next page)

5-F-55 PONTOON BARGE - 5 x 12 AND ASSEMBLY (CONT'D)

<u>Contents</u>					
<u>Mark</u>		<u>Description</u>			<u>No.Pcs.Per Box</u>
		5/8" Anchor Chain 150' Lengths			2
<u>Index</u>	<u>No.</u>	<u>Type</u>	<u>Cu.Ft.</u>	<u>Pounds</u>	<u>Units Required</u>
5-F-55	4	Pkg.	10.2	775	8

<u>Contents</u>					
<u>Mark</u>		<u>Description</u>			<u>No.Pcs.Per Box</u>
A-13		Deck Channel with two 1/2" x 1-1/2" Bolts,Nuts, & Lockwashers			6
<u>Index</u>	<u>No.</u>	<u>Type</u>	<u>Cu.Ft.</u>	<u>Pounds</u>	<u>Units Required</u>
5-F-55	4-A	Pkg.	11.1	850	1

<u>Contents</u>					
<u>Mark</u>		<u>Description</u>			<u>No.Pcs.Per Pkg.</u>
A-13		Deck Channels with two 1/2" x 1-1/2" Bolts,Nuts, & Lockwashers			2
A-34		Deck Channel at splice in B8-M & B8-F with bent plate each end			5
<u>Index</u>	<u>No.</u>	<u>Type</u>	<u>Cu.Ft.</u>	<u>Pounds</u>	<u>Units Required</u>
5-F-55	5	Pkg.	31.8	850	2

<u>Contents</u>					
<u>Mark</u>		<u>Description</u>			<u>No.Pcs.Per Pkg.</u>
W-2		Bottom closure with two 1/2" x 1-1/2" Bolts, Nuts, & Lockwashers			18
<u>Index</u>	<u>No.</u>	<u>Type</u>	<u>Cu.Ft.</u>	<u>Pounds</u>	<u>Units Required</u>
5-F-55	5-a	Pkg.	35.4	900	1

<u>Contents</u>					
<u>Mark</u>		<u>Description</u>			<u>No.Pcs.Per Pkg.</u>
W-2		Bottom closure with two 1/2" x 1-1/2" Bolts, Nuts, & Lockwashers			14
W-9		Bottom closure at splice in B9-M & B9-F with Bent Plates each end			5
<u>Index</u>	<u>No.</u>	<u>Type</u>	<u>Cu.Ft.</u>	<u>Pounds</u>	<u>Units Required</u>
5-F-55	6	Pkg.	12.0	375	1

(Cont'd on next page)

5-F-55 PONTOON BARGE - 5 x 12 AND ASSEMBLY (CONT'D)

		<u>Contents</u>		
<u>Mark</u>		<u>Description</u>	<u>No.Pcs.Per Pkg.</u>	
W-1		Side Closure with 1/2" x 2" Bolt, Nut, Washer & Cotter	12	

<u>Index</u>	<u>No.</u>	<u>Type</u>	<u>Cu.Ft.</u>	<u>Pounds</u>	<u>Units Required</u>
5-F-55	6-A	Pkg.	10.5	325	1

		<u>Contents</u>		
<u>Mark</u>		<u>Description</u>	<u>No.Pcs.Per Pkg.</u>	
W-1		Side Closure with 1/2" x 2" Bolt, Nut, Washer & Lockwasher	8	
W-7		Side Closure at splice in B8-M & B8-F with 2" x 1/4" x 11-1/2" plate, 1/2" x 3-1/2" Bolt, Nut, Flatwasher and Lockwasher	2	

<u>Index</u>	<u>No.</u>	<u>Type</u>	<u>Cu.Ft.</u>	<u>Pounds</u>	<u>Units Required</u>
5-F-55		Anchor	5.0	200	2

		<u>Contents</u>		
<u>Mark</u>		<u>Description</u>	<u>No.Pcs.Per Unit</u>	
		200 Lb. Navy Anchors 5/8" Shackle	1	

<u>Index</u>	<u>No.</u>	<u>Type</u>	<u>Cu.Ft.</u>	<u>Pounds</u>	<u>Units Required</u>
5-F-55	B8-M	Angle	9.0	800	10

		<u>Contents</u>		
<u>Mark</u>		<u>Description</u>	<u>No.Pcs.Per Unit</u>	
B8-M		Male Half Top Assembly Angle 6" x 6" x 36'-4" Long Breech Plug Splice	1	

<u>Index</u>	<u>No.</u>	<u>Type</u>	<u>Cu.Ft.</u>	<u>Pounds</u>	<u>Units Required</u>
5-F-55	B8-F	Angle	9.0	800	10

		<u>Contents</u>		
<u>Mark</u>		<u>Description</u>	<u>No.Pcs.Per Unit</u>	
B8-F		Female Half Top Assembly Angle 6" x 6" x 36'-4" Long Breech Plug Splice	1	

<u>Index</u>	<u>No.</u>	<u>Type</u>	<u>Cu.Ft.</u>	<u>Pounds</u>	<u>Units Required</u>
5-F-55	B9-M	Angle	7.5	700	10

(Cont'd on next page)

5-F-55 PONTOON BARGE - 5 x 12 AND ASSEMBLY (CONT'D)

<u>Contents</u>					
<u>Mark</u>	<u>Description</u>				<u>No.Pcs.Per Unit</u>
B9-M	Male Half Bottom Assembly Angle 6" x 6" x 30'-3" Long Breech Plug Splice				1
<u>Index</u>	<u>No.</u>	<u>Type</u>	<u>Cu.Ft.</u>	<u>Pounds</u>	<u>Units Required</u>
5-F-55	B9-F	Angle	7.5	700	10

<u>Contents</u>					
<u>Mark</u>	<u>Description</u>				<u>No.Pcs.Per Unit</u>
B9-F	Female Half Bottom Assembly Angle 6" x 6" x 30'-3" Long Breech Plug Splice				1
<u>Index</u>	<u>No.</u>	<u>Type</u>	<u>Cu.Ft.</u>	<u>Pounds</u>	<u>Units Required</u>
5-F-12	T-6	Pontoon	196.0	2,650	50

<u>Contents</u>					
<u>Mark</u>	<u>Description</u>				<u>No.Pcs.Per Unit</u>
T-6	Rectangular Pontoon with 6-A20 Plugs				1
<u>Index</u>	<u>No.</u>	<u>Type</u>	<u>Cu.Ft.</u>	<u>Pounds</u>	<u>Units Required</u>
5-F-13	T-7	Pontoon	271.0	3,250	10

<u>Contents</u>					
<u>Mark</u>	<u>Description</u>				<u>No.Pcs.Per Unit</u>
	Curved Pontoon with 4-A20 Plugs				1

Appendix G

REVISED AUGUST 1, 1942

PACKING LIST

MATERIAL FOR ONE BRIDGE

N. L. EQUIPMENT

T. PONTOON GEAR

5-F-35 PONTOON BRIDGE - 2 x 12 AND ASSEMBLY

SUMMARY

Index	Pieces	Type	No.	Cu.Ft.	Pounds
5-F-35	1	Box	1	16.9	2,950
5-F-35	1	Box	2	25.0	1,290
5-F-35	3	Pkg.	4	30.6	2,325
5-F-35	1	Pkg.	4-A	7.3	550
5-F-35	1	Pkg.	5	31.8	850
5-F-35	1	Pkg.	5-A	9.0	210
5-F-35	8	Angles	B1-M	76.0	6,000
5-F-35	8	Angles	B1-F	76.0	6,000
5-F-12	24	Pontoon Rect.	T-6	4,704.0	63,600
TOTAL	48			4,976.6	83,775

Index	No.	Type	Cu.Ft.	Pounds	Units Required
5-F-35	1	Box	16.9	2,950	1

Contents

<u>Mark</u>	<u>Description</u>	<u>No.Pcs.Per Box</u>
A-3	Wedge (Pawl, Spring Pin)	202
A-4	Wedge Bolt	202
A-5	Hand Wheel Nut	202
A-6	Assembly Bolt	202
A-20	2" Screw plug Extra for T-6 & T-7	10
Prints	Y & D Print No. 124,960	1

Index	No.	Type	Cu.Ft.	Pounds	Units Required
5-F-35	2	Box	25.0	1,290	1

Contents

<u>Mark</u>	<u>Description</u>	<u>No.Pcs.Per Box</u>
A-1	Link	19
A-2	Link Pin	19
A-7	End Tie Rod No Pin	12
A-8	End Tie Rod with 1-1/4" x 4" Pin and Cotter	12
A-11	Tie Rod Bolt & Washer	23
A-15	Yoke for A-11	23
A-68	Cleat	4

5-F-35 - PONTOON BRIDGE - 2 x 12 AND ASSEMBLY (CONT'D)

Index	No.	Type	Cu.Ft.	Pounds	Units Required
5-F-35	4	Pkg.	10.2	775	3

Contents

<u>Mark</u>	<u>Description</u>	<u>No.Pcs.Per Pkg.</u>
A-13	Deck Channels with two 1/2" x 1-1/2" Bolts, Nuts, & Lockwashers	6

Index	No.	Type	Cu.Ft.	Pounds	Units Required
5-F-35	4-A	Pkg.	7.3	550	1

Contents

<u>Mark</u>	<u>Description</u>	<u>No.Pcs.Per Pkg.</u>
A-13	Deck Channel with two 1/2" x 1-1/2" Bolts, Nuts, & Lockwashers	2
A-34	Deck Channels at splice in B-1 with bent plates each end	2

Index	No.	Type	Cu.Ft.	Pounds	Units Required
5-F-35	5	Pkg.	31.8	850	1

Contents

<u>Mark</u>	<u>Description</u>	<u>No.Pcs.Per Pkg.</u>
W-2	Bottom closure with two 1/2" x 1-1/2" Bolts, Nuts & Lockwashers	18

Index	No.	Type	Cu.Ft.	Pounds	Units Required
5-F-35	5-A	Pkg.	9.0	210	1

Contents

<u>Mark</u>	<u>Description</u>	<u>No.Pcs.Per Pkg.</u>
W-2	Bottom closure with two 1/2" x 1-1/2" Bolts, Nuts, & Lockwashers	2
W-9	Bottom Closure at splice in B-1 with Bent Plates each end	2

Index	No.	Type	Cu.Ft.	Pounds	Units Required
5-F-35	B1-M	Angle	9.5	750	8

Contents

<u>Mark</u>	<u>Description</u>	<u>No.Pcs.Per Unit</u>
B1-M	Male Half Assembly Angle 6" x 6" x 35' - 1-1/2" Long Breech Plug Splice	1

(Cont'd on next page)

5-F-35 PONTOON BRIDGE - 2 x 12 AND ASSEMBLY (CONT'D)

<u>Index</u>	<u>No.</u>	<u>Type</u>	<u>Cu.Ft.</u>	<u>Pounds</u>	<u>Units Required</u>
5-F-35	B1-F	Angle	9.5	750	8

Contents

<u>Mark</u>	<u>Description</u>	<u>No.Pcs.Per Unit</u>
B1-F	Female Half Assembly Angle 6" x 6" x 35'-1-1/2" Long	1

<u>Index</u>	<u>No.</u>	<u>Type</u>	<u>Cu.Ft.</u>	<u>Pounds</u>	<u>Units Required</u>
5-F-12	T-6	Pontoon	196.0	2,650	24

Contents

<u>Mark</u>	<u>Description</u>	<u>No.Pcs.Per Unit</u>
T-6	Rectangular Pontoon with 6-A20 Plugs	1

Appendix H

REVISED AUGUST 1, 1942

PACKING LIST

MATERIAL FOR ONE CONNECTION

BRIDGE TO BRIDGE

N. L. EQUIPMENT

T. PONTOON GEAR

5-F-56 - CONNECTION BRIDGE TO BRIDGE AND ASSEMBLY

SUMMARY

<u>Index</u>	<u>Pieces</u>	<u>Type</u>	<u>No.</u>	<u>Cu.Ft.</u>	<u>Pounds</u>
5-F-56	1	Pkg.	1	14.4	880
5-F-56	1	Pkg.	2	24.1	630
TOTAL	2			38.5	1,510

<u>Index</u>	<u>No.</u>	<u>Type</u>	<u>Cu.Ft.</u>	<u>Pounds</u>	<u>Units Required</u>
5-F-56	1	Pkg.	14.4	880	1

Contents

<u>Mark</u>	<u>Description</u>	<u>No.Pcs.Per Pkg.</u>
A-73	End Deck Channel with two 1" x 3" Bolts and Nuts	4
A-51	Vertical connections with two Convex Hex. Nuts, two 3/16" x 2-1/2" Cotters	6
A-76	Horizontal Connections	2
A-21	Yokes	4
A-22	Yoke Straps with two 2" x 2" Washers, two 1" Lockwashers & two 1" Hex. Nuts	4
Prints	Y & D Print No. 143,064	1
Prints	Y & D Print No. 143,089	1

<u>Index</u>	<u>No.</u>	<u>Type</u>	<u>Cu.Ft.</u>	<u>Pounds</u>	<u>Units Required</u>
5-F-56	2	Pkg.	24.1	630	1

Contents

<u>Mark</u>	<u>Description</u>	<u>No.Pcs.Per Pkg.</u>
A-45	Bumper with four pcs. 3/8" Wire Rope 3'-6" Long and eight 3/8" Wire Rope Clips	2

Appendix I

REVISED AUGUST 1, 1942

PACKING LIST
MATERIAL FOR ONE WHARF

N. L. EQUIPMENT

T. PONTOON GEAR

5-F-37 PONTOON WHARF - 5 x 12 AND ASSEMBLY

SUMMARY

Index	Pieces	Type	No.	Cu.Ft.	Pounds
5-F-37	2	Box	1	33.8	5,750
5-F-37	1	Box	1-A	9.0	1,450
5-F-37	1	Box	2	38.7	2,700
5-F-37	1	Box	2-A	52.4	4,150
5-F-37	2	Box	3	21.6	2,500
5-F-37	8	Pkg.	4	81.6	6,200
5-F-37	1	Pkg.	4-A	11.1	850
5-F-37	2	Pkg.	5	63.6	1,700
5-F-37	1	Pkg.	5-A	35.4	900
5-F-37	4	Anchors		20.0	800.
5-F-37	20	Angles	B1-M	190.0	15,000
5-F-37	20	Angles	B1-F	190.0	15,000
5-F-12	60	Pontoons Rect.	T-6	11,760.0	159,000
TOTAL	123			12,507.2	216,000

Index	No.	Type	Cu.Ft.	Pounds	Units Required
5-F-37	1	Box	16.9	2,875	2

Contents

Mark	Description	No.Pcs.Per Box
A-3	Wedge (Pawl, Spring, Pin)	202
A-4	Wedge Bolt	202
A-5	Hand Wheel Nut	202
A-6	Assembly Bolt	202
A-20	2" Screw Plug Extra for T-6 & T-7	10
Prints	Y & D Print No. 143,089	1
	Contractors Print QN - 5-14	1

Index	No.	Type	Cu.Ft.	Pounds	Units Required
5-F-37	1-A	Box	9.0	1,450	1

Contents

Mark	Description	No.Pcs.Per Box
A-3	Wedge (Pawl, Spring, Pin)	101
A-4	Wedge Bolt	101
A-5	Hand Wheel Nut	101

(Cont'd on next page)

5-F-37 PONTOON WHARF - 5 x 12 AND ASSEMBLY (CONT'D)

A-6		Assembly Bolt			101
A-20		2" Screw Plug Extra for T-6 & T-7			5
<u>Index</u>	<u>No.</u>	<u>Type</u>	<u>Cu.Ft.</u>	<u>Pounds</u>	<u>Units Required</u>
5-F-37	2	Box	38.7	2,700	1
<u>Contents</u>					
<u>Mark</u>		<u>Description</u>			<u>No.Pcs.Per Box</u>
A-1		Link			62
A-2		Link Pin			62
A-10		End Bolt and Washer			23
A-29		End Tie Rod with 2" x 4-3/8" Pin and cotter			12
A-30		End Tie Rod No Pin			12
A-68		Cleat			4
<u>Index</u>	<u>No.</u>	<u>Type</u>	<u>Cu.Ft.</u>	<u>Pounds</u>	<u>Units Required</u>
5-F-37	2-A	Box	52.4	4,150	1
<u>Contents</u>					
<u>Mark</u>		<u>Description</u>			<u>No.Pcs.Per Box</u>
A-12		Tie Rod Typical with 2" x 4-3/8" Pin and Cotter			35
A-14		Yoke for A-10			23
<u>Index</u>	<u>No.</u>	<u>Type</u>	<u>Cu.Ft.</u>	<u>Pounds</u>	<u>Units Required</u>
5-F-37	3	Box	10.8	1,250	2
<u>Contents</u>					
<u>Mark</u>		<u>Description</u>			<u>No.Pcs.Per Box</u>
		5/8" Anchor Chain 150' Lengths			2
<u>Index</u>	<u>No.</u>	<u>Type</u>	<u>Cu.Ft.</u>	<u>Pounds</u>	<u>Units Required</u>
5-F-37	4	Pkg.	10.2	775	8
<u>Contents</u>					
<u>Mark</u>		<u>Description</u>			<u>No.Pcs.Per Pkg.</u>
A-13		Deck Channels with two 1/2" x 1-1/2" Bolts, Nuts, & Lockwashers			6
<u>Index</u>	<u>No.</u>	<u>Type</u>	<u>Cu.Ft.</u>	<u>Pounds</u>	<u>Units Required</u>
5-F-37	4-A	Pkg.	11.1	850	1

(Cont'd on next page)

5-F-37 PONTOON WHARF - 5 x 12 AND ASSEMBLY (CONT'D)

<u>Contents</u>					
<u>Mark</u>	<u>Description</u>				<u>No.Pcs.Per Pkg.</u>
A-13	Deck Channels with two 1/2" x 1-1/2"				2
	Bolts, Nuts, and Lockwashers				
A-34	Deck Channel at Splice in B1 with Bent Plates each end				5
<u>Index</u>	<u>No.</u>	<u>Type</u>	<u>Cu.Ft.</u>	<u>Pounds</u>	<u>Units Required</u>
5-F-37	5	Pkg.	31.8	850	2

<u>Contents</u>					
<u>Mark</u>	<u>Description</u>				<u>No.Pcs.Per Pkg.</u>
W-2	Bottom closure with two 1/2" x 1-1/2" Bolts, Nuts, & Lockwashers				18
<u>Index</u>	<u>No.</u>	<u>Type</u>	<u>Cu.Ft.</u>	<u>Pounds</u>	<u>Units Required</u>
5-F-37	5-A	Pkg.	35.4	900	1

<u>Contents</u>					
<u>Mark</u>	<u>Description</u>				<u>No.Pcs.Per Pkg.</u>
W-2	Bottom closure with two 1/2" x 1-1/2"				14
	Bolts, Nuts, & Lockwashers				
W-9	Bottom closure at splice in B1 with Bent Plates each end				5
<u>Index</u>	<u>No.</u>	<u>Type</u>	<u>Cu.Ft.</u>	<u>Pounds</u>	<u>Units Required</u>
5-F-37		Anchors	5.0	200	4

<u>Contents</u>					
<u>Mark</u>	<u>Description</u>				<u>No.Pcs.Per Unit</u>
	200 Lb. Navy Anchors 5/8" Shackle				1
<u>Index</u>	<u>No.</u>	<u>Type</u>	<u>Cu.Ft.</u>	<u>Pounds</u>	<u>Units Required</u>
5-F-37	B1-M	Angle	9.5	750	20

<u>Contents</u>					
<u>Mark</u>	<u>Description</u>				<u>No.Pcs.Per Unit</u>
B1-M	Male Half Assembly Angle 6" x 6" x 35'-1-1/2" Long Breech Plug Splice				1
<u>Index</u>	<u>No.</u>	<u>Type</u>	<u>Cu.Ft.</u>	<u>Pounds</u>	<u>Units Required</u>
5-F-37	B1-F	Angle	9.5	750	20

(Cont'd on next page)

5-F-37 PONTOON WHARF - 5 x 12 AND ASSEMBLY (CONT'D)

<u>Contents</u>					
<u>Mark</u>	<u>Description</u>				<u>No.Pcs.Per Unit</u>
B1-F	Female Half Assembly Angle 6" x 6" x 35'-1-1/2" Long Breech Plug Splice				1
<u>Index</u>	<u>No.</u>	<u>Type</u>	<u>Cu.Ft.</u>	<u>Pounds</u>	<u>Units Required</u>
5-F-12	T-6	Pontoon	196.0	2,650	60

<u>Contents</u>		
<u>Mark</u>	<u>Description</u>	<u>No.Pcs.Per Unit</u>
T-6	Rectangular Pontoon with 6-A20 Plugs	1

Appendix J

REVISED AUGUST 1, 1942

PACKING LIST
MATERIAL FOR ONE CONNECTION
BRIDGE TO WHARF
N. L. EQUIPMENT
T. PONTOON GEAR

5-F-57 - CONNECTION BRIDGE TO WHARF AND ASSEMBLY

SUMMARY

Index	Pieces	Type	No.	Cu.Ft.	Pounds
5-F-57	1	Pkg.	1	32.3	1,520
5-F-57	1	Pkg.	2	24.1	630
TOTAL	2			56.4	2,150
Index	No.	Type	Cu.Ft.	Pounds	Units Required
5-F-57	1	Pkg.	32.3	1,520	1

Contents

Mark	Description	No.Pcs.Per Pkg.
A-73	End Deck Channel with two 1" x 3" Bolts and Nuts	2
A-74	Bottom connection angle	1
A-44	Top connection angle	1
A-51	Vertical connections with two Convex Hex.Nuts,two 3/16" x 2-1/2" Cotters	6
A-21	Yokes	2
A-22	Yoke Strap with two 2" x 2" Washers, two 1" Lockwashers,two 1" Hex. Nuts	2
A-1	Links	10
A-2	Link Pins	10
Prints	Y & D Print No. 143,064	1
Prints	Y & D Print No. 143,089	

Index	No.	Type	Cu.Ft.	Pounds	Units Required
5-F-57	2	Pkg.	24.1	630	1

Contents

Mark	Description	No.Pcs.Per Pkg.
A-45	Bumper with four pcs. 3/8" Wire Rope 3'-6" Long and eight 3/8" Wire Rope Clips	2

Appendix K

REVISED AUGUST 1, 1942

PACKING LIST
MATERIAL FOR ONE DRYDOCK

N. L. EQUIPMENT

T. PONTOON GEAR

5-F-39 PONTOON DRYDOCK - 4 x 12 AND ASSEMBLY

SUMMARY

Index	Pieces	Type	No.	Cu.Ft.	Pounds
5-F-39	2	Box	1	33.8	5,850
5-F-39	1	Box	2	30.0	2,250
5-F-39	1	Box	2-A	32.5	2,800
5-F-39	2	Box	3	21.6	2,500
5-F-39	7	Pkg.	4	71.4	5,425
5-F-39	1	Pkg.	4-A	4.0	275
5-F-39	2	Pkg.	5	63.6	1,700
5-F-39	1	Pkg.	5-A	17.2	400
5-F-39	1	Box	6	34.5	1,750
5-F-39	1	Box	7	14.0	1,060
5-F-39	1	Crate	8	37.6	780
5-F-39	1	Pkg.	9	40.6	465
5-F-39	1	Pkg.	10	39.3	480
5-F-39	1	Crate	11	40.4	1,350
5-F-39	1	Box	12	24.0	810
5-F-39	1	Box	13	22.9	975
5-F-39	4	Anchors		20.0	800
5-F-39	16	Angles	B1-M	152.0	12,000
5-F-39	16	Angles	B1-F	152.0	12,000
5-F-12	64	Pontoons Rect.	T-6	12,544.0	169,600
TOTAL	125			13,395.4	223,270

Index	No.	Type	Cu.Ft.	Pounds	Units Required
5-F-39	1	Box	16.9	2925	2

Contents

<u>Mark</u>	<u>Description</u>	<u>No.Pcs.Per Box</u>
A-3	Wedge	202
A-4	Wedge Bolt	202
A-5	Hand Wheel Nut	202
A-6	Assembly Bolt	202
A-20	2" Screw Plugs Extra For T-6&T-7	10
Prints	Y&D Print No. 143,053	1
Prints	Y&D Print No. 143,054	1

(Cont'd on next page)

5-F-39 PONTOON DRYDOCK - 4x12 AND ASSEMBLY (CONT'D)

A-67		Walkway Truss		4	
A-69		Walkway Bracing		6	
Index	No.	Type	Cu.Ft.	Pounds	Units Required
5-F-39	9	Pkg.	40.6	465	1
<u>Mark</u>		<u>Contents</u> <u>Description</u>		<u>No.Pcs.Per Pkg.</u>	
Bridge Walkway		Bridge Walkway Section		6	
Index	No.	Type	Cu.Ft.	Pounds	Units Required
5-F-39	10	Pkg.	39.3	480	1
<u>Mark</u>		<u>Contents</u> <u>Description</u>		<u>No.Pcs.Per Pkg.</u>	
Tank Walkway		Tank Walkway Sections		4	
Index	No.	Type	Cu.Ft.	Pounds	Units Required
5-F-39	11	Crate	40.4	1350	1
<u>Mark</u>		<u>Contents</u> <u>Description</u>		<u>No.Pcs.Per Crate</u>	
Air Feed Line		Made Up of Following		One Set	
		2" Std Pipe 5'-2 3/8" Long T.B.E.		22	
		2" Std Pipe 14'-10 3/4" Long T.B.E.		2	
		2" Std Pipe 20'-0" Long T.B.E.		6	
		2" Nipples 2 1/2" Long		28	
		2" Couplings		6	
		2"x2"x1" Mall Tees		50	
		2" Pipe Caps		10	
		1" Air Hose Couplings with 1" Male Pipe Thread End		53	
		1" Rubber Air Hose Gaskets		53	
H-1		Pipe Hangers Complete		12	
Index	No.	Type	Cu.Ft.	Pounds	Units Required
5-F-39	12	Box	24.0	810	1
<u>Mark</u>		<u>Contents</u> <u>Description</u>		<u>No.Pcs.Per Box</u>	
Air Hose		Made up of Following		One Set	
		1" Air Hose 0'-10 1/2" long		8	
		1" Air Hose 1'-0 1/2" Long		8	
		1" Air Hose 5'-0" long		15	
		1" Air Hose 7'-11" Long		15	
		1" Air Hose 12'-0 1/2" Long		15	
		1" Air Hose Couplings		122	
		1" Air Hose Clamps with 2 Bolts,Pr.		122	
		1" Air Hose Couplings with 1" Male Pipe Thread End		53	
		1" Rubber Air Hose Gaskets		175	
		1" Street Ells		53	
		2" to 1" Hex Reducer Bushings		53	

(Cont'd on next page)

5-F-39 PONTOON DRYDOCK - 4 x 12 AND ASSEMBLY (CONT'D)

<u>Index</u>	<u>No.</u>	<u>Type</u>	<u>Cu.Ft.</u>	<u>Pounds</u>	<u>Units Required</u>
5-F-39	13	Box	22.9	975	1

<u>Mark</u>	<u>Contents</u>	<u>Description</u>	<u>No.Pcs.Per Box</u>
Water Inlet		Made up of Following	One Set
		2" Std. Pipe 4'-7" Long T.B.E.	53
		2" Street Ells	53
		2" Pipe Caps	6

<u>Index</u>	<u>No.</u>	<u>Type</u>	<u>Cu.Ft.</u>	<u>Pounds</u>	<u>Units Required</u>
5-F-39	Loose	Anchors	5.0	200	4

<u>Mark</u>	<u>Contents</u>	<u>Description</u>	<u>No.Pcs.Per Unit</u>
		200 Lb. Navy Anchor 5/8" Shackle	1

<u>Index</u>	<u>No.</u>	<u>Type</u>	<u>Cu.Ft.</u>	<u>Pounds</u>	<u>Units Required</u>
5-F-39	B1-M	Angles	9.5	750	16

<u>Mark</u>	<u>Contents</u>	<u>Description</u>	<u>No.Pcs.Per Unit</u>
B1-M		Male Half Assembly Angle	
		6"x6"x35'-1 1/2"	1

<u>Index</u>	<u>No.</u>	<u>Type</u>	<u>Cu.Ft.</u>	<u>Pounds</u>	<u>Units Required</u>
5-F-39	B1-F	Angles	9.5	750	16

<u>Mark</u>	<u>Contents</u>	<u>Description</u>	<u>No.Pcs.Per Unit</u>
B1-F		Female Half Assembly Angle	
		6"x6"x35'-1 1/2"	
		Breech Plug Splice	1

<u>Index</u>	<u>No.</u>	<u>Type</u>	<u>Cu.Ft.</u>	<u>Pounds</u>	<u>Units Required</u>
5-F-12	T-6	Pontoon	196.0	2650	64

<u>Mark</u>	<u>Contents</u>	<u>Description</u>	<u>No.Pcs.Per Unit</u>
T-6		Rectangular Pontoon with	
		6-A20 Plugs	1

Appendix L

REVISED AUGUST 1, 1942

PACKING LIST

MATERIAL FOR DRYDOCK OPERATION

N. L. EQUIPMENT

T. PONTOON GEAR

5-F-33.2 OPERATING EQUIPMENT DRYDOCK SETUP

SUMMARY

Index	Pieces	Type	No.	Cu.Ft.	Pounds
5-F-33.2	4	Crate	1	140.8	3,700
5-F-33.2-5	1	Box	1-A	12.9	280
5-F-33.2	1	Box	2	15.4	410
5-F-33.2	1	Box	3	50.7	485
5-F-33.2	1	Box	4	52.0	775
TOTAL:	8			271.8	5,650

Index	No.	Type	Cu.Ft.	Pounds	Units Required
5-F-33.2	1	Crate	35.2	925	4

<u>Mark</u>	<u>Contents</u> <u>Description</u>	<u>No.Pcs.Per Crate</u>
Drydock	Air Compressor 100 C.F. Yoeman Bros.	1
Compressor	Air Intake Silencer	1
	Crank	1
	2" Street Ell	1
	2" Nipple 2-1/2" Long	3
	2" x 2" x 1" Tee	1
	2" Hor. Bronze Check Valve	1
	1" Safety Valve	1

Engine Make	Serial No.
" "	" "
" "	" "
" "	" "

Index	No.	Type	Cu.Ft.	Pounds	Units Required
5-F-33.2-5	1-A	Box	12.9	280	1

<u>Mark</u>	<u>Contents</u> <u>Description</u>	<u>No.Pcs.Per Box</u>
	Cartons	13

Carton No. 1

PART NUMBER	DESCRIPTION
F600G-207	Bushing
D600G-217	Bushing
F600G-208	Bushing

(Cont'd on next page)

5-F-33.2 OPERATING EQUIPMENT DRYDOCK SETUP (CONT'D)

Carton No. 7

X13073	Bearings
Y400K-405	Body
D600G-283	Bushing
Y400K-231	Shaft
Y400K-332	Impeller
Y400K-3330	Seal
H9V-213	Air Cleaner
Y91F-302	Carburetor

Carton No. 8

C143F-309	Choke Control
Y91K-302	Fan
Y91K-200	Fan Belt
P57A-204	Radiator Inlet Hose
X2354	Radiator Hose Clamps
C143F-310	Throttle Control
F124L-300	Gauge
Y91S-3002	Governor
No. 7	Champion Spark Plugs

Carton No. 9

FAA-761 (M-728)	Composition Blades
SKF-NS-30	Roller Bearings
Y-1574	Set Collars and Screws for shaft seal assemblies
M-181	Seal Springs for shaft seal assemblies
M-180	Seal Sleeves for shaft seal assemblies
M-182	Seal Rings for shaft seal assemblies
M-179	Bearing Spacers for shaft seal assemblies
M-99	Flexible Coupling Pins
A-128	Flexible Coupling Bushings

Carton No. 10

PY91-400	Radiator (Loose)
----------	------------------

Carton No. 11

PY91-401	Gas Tank (Loose)
----------	------------------

Carton No. 12

Y91U-101	Gasket Set
----------	------------

Carton No. 13

Engine Instruction Book and Service Manual. (Loose)

Index	No.	Type	Cu.Ft.	Pounds	Units Required
5-F-33.2	2	Box	15.4	410	1

(Cont'd on next page)

5-F-33.2 OPERATING EQUIPMENT DRYDOCK SETUP (CONT'D)

Y400H-301	Cam Gear
Y400D-4001	Connecting Rods
Y400D-3001	Connecting Rods
Y400G-304	Bearings
Y400G-303	Bearings

Carton No. 2

Y400G-2121	Bearing
Y400G-2151	Bearing
Y400G-2161	Bearing
D600B-323	Block
D600B-406	Block
D600B-305	Guard
Y400H-205	Gear
10EO-201	Jaw

Carton No. 3

Simplex No. 6

A-253 Oil Lubricator Assemblies

Carton No. 4

Y400H-3021	Idler Gear
Y400-203	Bushing
Y400H-206	Gear
Y91M-406	Magneto

Carton No. 5

Y400L-403	Body
F600H-205	Gear
Y400L-245	Shaft
Y400G-208	Bushing
C400H-213	Gear
Y400H-209	Gear
Y400A-4011 ESF	Pistons and Pins

Carton No. 6

Y400A-207	Pins
PYG-203	Bushings
PYA-202	Pistons Pin Retaining Rings
Y400A-310	Rings
Y400A-309	Rings
Y91A-301	Rings
Y400I-210	Valves
Y400I-301	Valves
Y400I-209	Guides
Y400I-205	Keys
Y400I-204	Seats
F600I-237	Tappets
Y400I-215	Springs

5-F-33.2 OPERATING EQUIPMENT DRYDOCK SETUP (CONT'D)

<u>Contents</u>		
<u>Mark</u>	<u>Description</u>	<u>No.Pcs.Per Box</u>
Drydock Manifold	Made up of following material 6" Std. Pipe 4'-0" Long T.B.E.	1
	6" Pipe Caps	2
	2" Pipe Couplings	12
	2" Nipples 2-1/2" Long	12
	1-1/4" Pipe Couplings	4
	1-1/4" Std. Pipe 3'-0" Long T.O.E.	4
	4" x 4" x 3/8" Steel Plate	4
	1/4" Pipe Coupling	1
	1/4" Air Gauge 30 lbs.	1
	1/4" Pipe Plug	1
	2" Bronze Gate Valves 125#	12
	Gate Valve Handles 8-F	12
Prints	Y & D Print No. 143,053	1
	143,054	1

<u>Index</u>	<u>No.</u>	<u>Type</u>	<u>Cu.Ft.</u>	<u>Pounds</u>	<u>Units required</u>
5-F-33.2	3	Box	50.7	485	1
<u>Contents</u>					

<u>Mark</u>	<u>Description</u>	<u>No.Pcs.Per Box</u>
Air Hose Compressor Manifold	Made up of following material 2" 6 Ply Air Hose 25'-0" Long	6
	2" "Boss" Air Hose Couplings with 2" Male Pipe Thread	6
	2" "Boss" Air Hose Couplings with Union and Spud for 2" Female Pipe Thread	6
	2" Air Hose Clamps Pair with 4 Bolts	12

<u>Index</u>	<u>No.</u>	<u>Type</u>	<u>Cu.Ft.</u>	<u>Pounds</u>	<u>Units required</u>
5-F-33.2	4	Box	52.0	775	1
<u>Contents</u>					

<u>Mark</u>	<u>Description</u>	<u>No.Pcs.Per Box</u>
Air Hose Manifold to Drydock	2" 6 Ply Air Hose 50'-0" Long	6
	2" "Boss" Air Hose Couplings with 2" Male Pipe Thread	6
	2" "Boss" Air Hose Couplings with Union and Spud for 2" Female Thread	6
	2" Air Hose Clamps with 4 Bolts	12

Appendix M

REVISED August 1, 1942

PACKING LIST

MATERIAL FOR P. T. BOAT SUPPORTS
AND KEEL BLOCKS FOR ONE 4x12 DRYDOCK

N. L. EQUIPMENT

T POONTON GEAR

5-F-33.17 P. T. BOAT SUPPORTS & KEEL BLOCKS

SUMMARY

Index	Pieces	Type	No.	Cu. Ft.	Pounds
5-F-33.17	1	Box	1	13.4	1,410
5-F-33.17	6	Pkg.	DBS-5	44.4	4,080
5-F-33.17	12	Framed Channels	DBS-1	62.4	2,980
5-F-33.17	20	Framed Timbers	DBS-8	498.0	11,500
5-F-33.17	10	Framed Channels	DBS-9	190.0	3,750
<u>TOTAL</u>	49			808.2	23,720

Index	No.	Type	Cu. Ft.	Pounds	Units Required
5-F-33.17	1	Box	13.4	1,410	1

Contents

Mark	Description	No. Pcs. Per Box
DBS-2	Block Supports	12
DBS-3	Clamps with two 2-1/2" x 2-1/2" x 1/4" washers and two 3/4" x 3" bolts & washers	12
DBS-4	Pin with two 2-1/2" Dia. x 1/8" washer and two 1/4" x 2-1/2" cotters	36
DBS-10	Tie Plate with four 3/4" x 1-1/2" bolts and nuts	18
Prints	Y&D Print No. 143,053	1
	Y&D " " 187,484	1

Index	No.	Type	Cu. Ft.	Pounds	Units Required
5-F-33.17	DBS-5	Pkg.	7.4	680	6

Contents

Mark	Description	No. Pcs. Per Box
DBS-5	Block Supports 6" Channel 20'-6" Long with	One set

Pkg. No. DBS-5 Cont'd

Revised August 1, 1942

four DBS-7 connectors, four
3/4" x 2-1/2" bolts & nuts
Eight 3/4" Flat Washers

2

<u>Index</u>	<u>No.</u>	<u>Type</u>	<u>Cu. Ft.</u>	<u>Pounds</u>	<u>Units Required</u>
5-F-33.17	DBS-1	Framed Channels	5.2	265	12

Contents

<u>Mark</u>	<u>Description</u>	<u>No. Pcs. Per Unit</u>
DBS-1	Block Supports	1

<u>Index</u>	<u>No.</u>	<u>Type</u>	<u>Cu. Ft.</u>	<u>Pounds</u>	<u>Units Required</u>
5-F-33.17	DBS-8	Framed Timbers	24.9	575	20

Contents

<u>Mark</u>	<u>Description</u>	<u>No. Pcs. Per Unit</u>
DBS-8	Blocking Frame	1
aR	Angles	2
aL	Angles	2
	3/4" x 2" Bolts & Nuts	8

<u>Index</u>	<u>No.</u>	<u>Type</u>	<u>Cu. Ft.</u>	<u>Pounds</u>	<u>Units Required</u>
5-F-33.17	DBS-9	Framed Channels	19.0	375	10

Contents

<u>Mark</u>	<u>Description</u>	<u>No. Pcs. Per Unit</u>
DBS-9	Blocking Framing	1
aR	Angles	2
aL	Angles	2
	3/4" x 2" Bolts & Nuts	8

- - - - -

Box No. 1 Cont'd


Drop Forged Steel Swivel Hooks	2
7/8" Manila Rope (600 ft. Coils)	1 Coil
Cable Clips for 5/8" Wire Rope (Galv.)	40
Cable Thimbles for 5/8" Wire Rope (Galv.)	12
Shackles, U Bolts Screw Pin 5/8" Dia. (Galv.)	10
Pliers, Slip Joint 8"	2
Special Triple Offset Wrench for Removing 2" Recessed Brass Screw Plugs	1
Wood Snatch Blocks, 6" Steel, 3" Sheaves for 7/8" Rope	2
1/4" Asphalt Treated Hemp Rope for Heaving Lines (1600' per coil)	1 Coil

<u>Mark</u>	<u>Description</u>	<u>No. Pcs. Per Box</u>
	3/4" Backing Out Maul "B&O"	2
	Offset Socket Wrench for 1/2" Std. Hex Nuts	1
	200 ft. 5/8" Wire Rope (Galv.) Plow Steel Hemp center	1 Coil
	Pull Lift 1-1/2 Ton Yale and Towne	1
	15-Ton Track Jack Duff-Norton #110 Wood Handles	2
	Push-Pull 1-1/2 Ton	1
	48" Ratchet Wrenches (Lowell 2-1/2 each complete with 2-2-3/8", 1-2-9/16" and 1-3-1/8" Chucks	2
	Round Nose Chisel, 1/2" Point	2
	Round Nose Chisel, 3/4" Point	2
	Flat Cold Chisels, 1/2" Bit	2
	Flat Cold Chisels, 1" Bit	2
	Cape Chisels, 1/2" Point	2
	1-1/2" Plug Tap U.S. Std. Bolt Thread	1
	1-1/2" Dia. Nut U.S. Std. Bolt Thread (rethreading die)	1
	1" Plug Tap U.S. Std. Bolt Thread	1
	1" Die Nut U.S. Std. Bolt Thread (rethreading die)	1
	Files, 12" Square Taper Bastard Cut	2
	Files, 12" Half Round Bastard Cut	2
	#2 Graphite Grease, 25# Pail	1
	Assembly Manual for Pontoon Gear	1


<u>Index</u>	<u>No.</u>	<u>Type</u>	<u>Cu. Ft.</u>	<u>Pounds</u>	<u>Units Required</u>
5-F-32	2	Pkg.	29.0	600	1

Contents

<u>Mark</u>	<u>Description</u>	<u>No. Pcs. Per Pkg.</u>
	Launching Rollers as per Y & D Sketch No. 142 or 143	

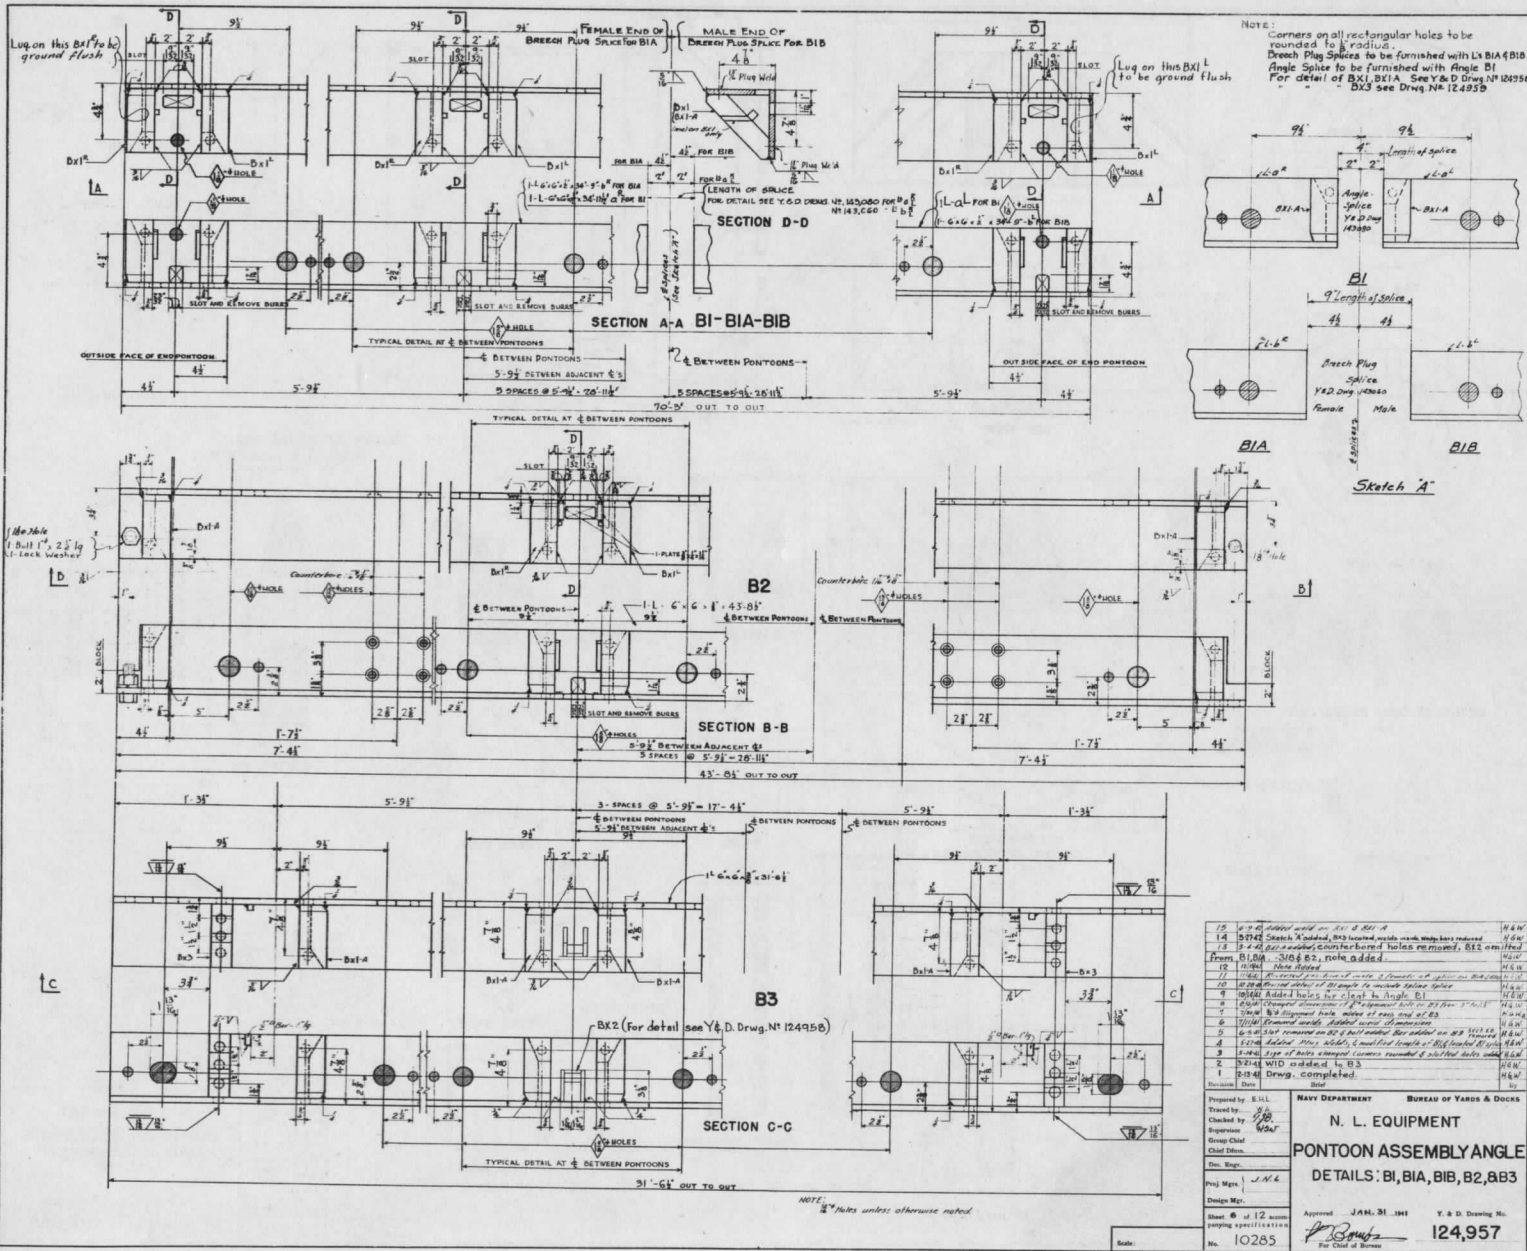

RESTRICTED

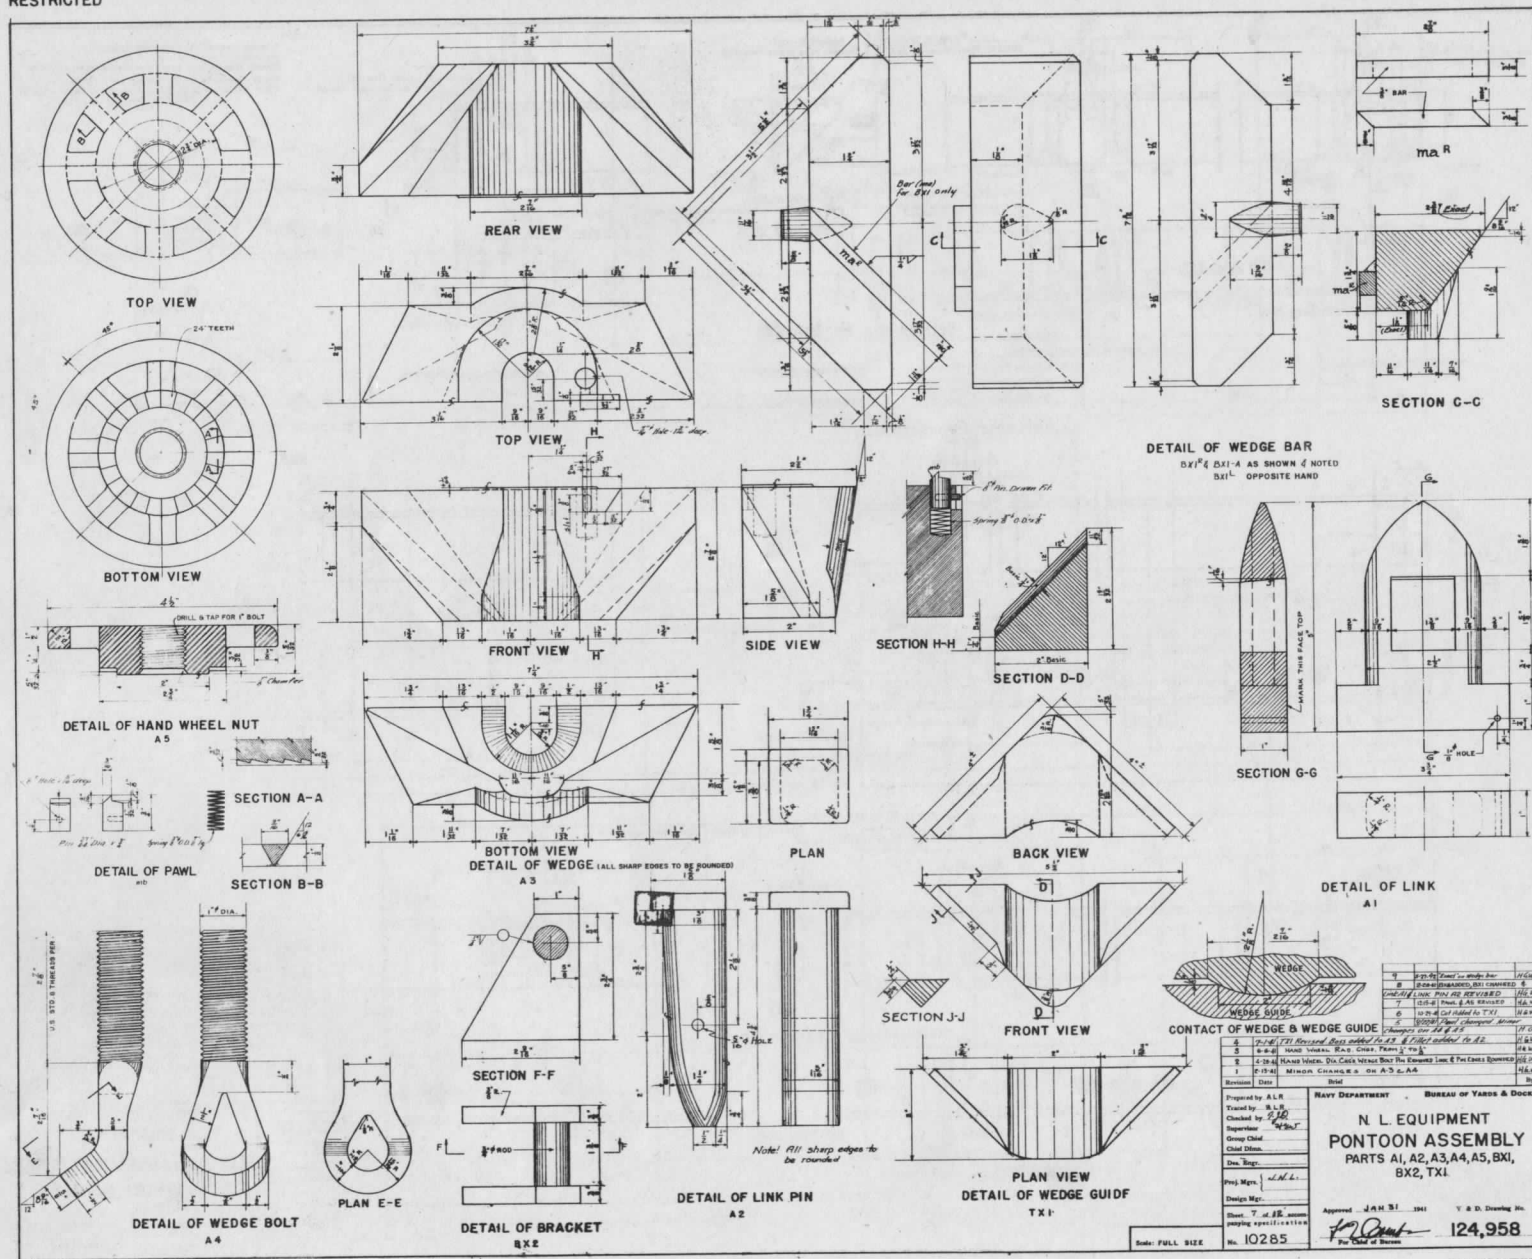

RESTRICTED

Technical drawing of a Pontoon Assembly Parts, showing various components and their dimensions. The drawing includes a title block and a list of parts.

ASSEMBLY BOLT A6 (Not shown in this contract)
FULL SIZE

BUTTON W1B

PLATE-P4

PLATE-P2

PLATE-P3

TIE ROD BOLT A11

TIE ROD A8

LOCK WASHER A18

END BOLT A17 (AM STD HEAVY)

BOLT BLOCK BX3
NOTE: SMOOTH ALL SURFACES

TAPPED BLOCK TX4
NOTE: SMOOTH ALL SURFACES

YOKE A15

TIE ROD A7

TIE ROD A9

SECTION A-A

SECTION B-B

SECTION C-C

REVISIONS

Rev	Description	By	Date
1	As shown	ALB	10/1/54
2	Change dimensions on B, C, D, UY, UZ, VA, ZZ		

Prepared by: A.L.B.
 Drawn by: A.L.B.
 Checked by: A.L.B.
 Approved by: A.L.B.
 Group Chief: A.L.B.
 Civil Engineer: A.L.B.

Design No: 10285

Scale: 1" = 1'-0"

Sheet: 1 of 1

NAVY DEPARTMENT
BUREAU OF YARDS & DOCKS

N. L. EQUIPMENT

PONTOON ASSEMBLY PARTS


A6, A7, A8, A11, A15, A17, A18, W1B,
P1, P2, P3, BX3, TX4, A9, P4, P1A

Approved: J.M.H. 31 1954

V. & D. Drawing No. 124,959

RESTRICTED

RESTRICTED

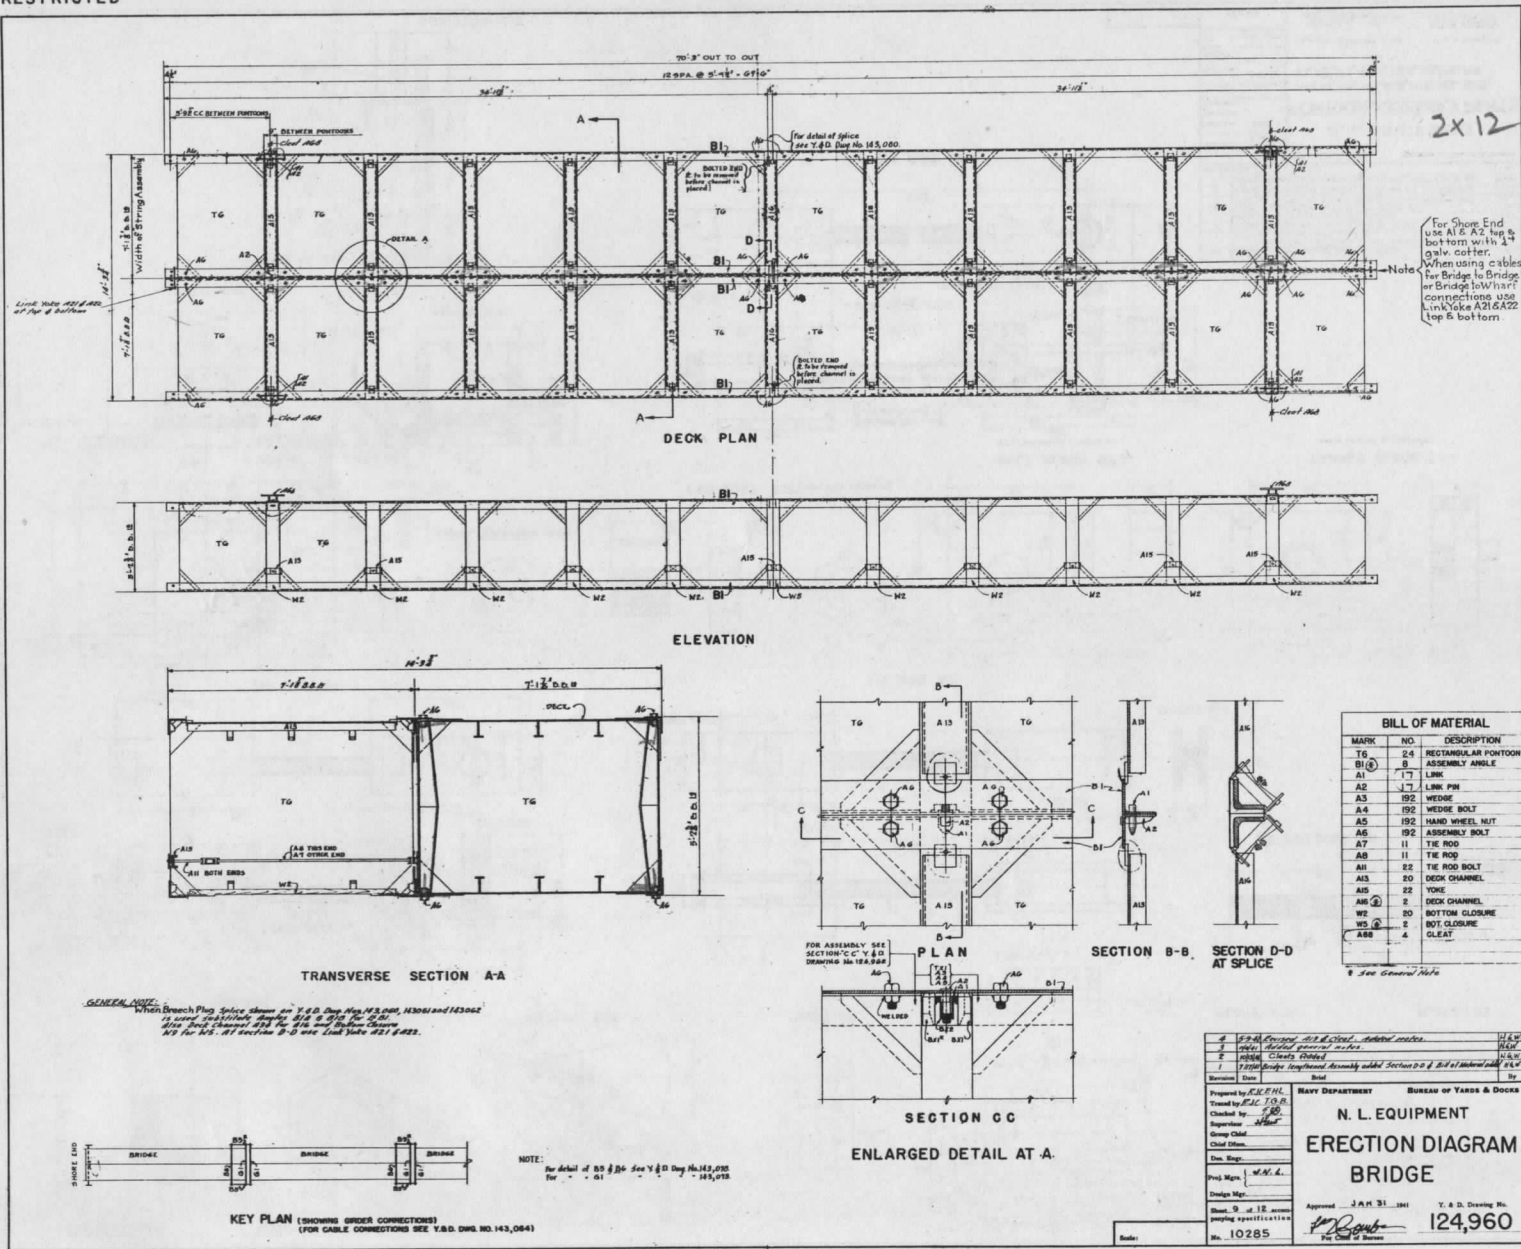


RESTRICTED

[illegible]



RESTRICTED




RESTRICTED

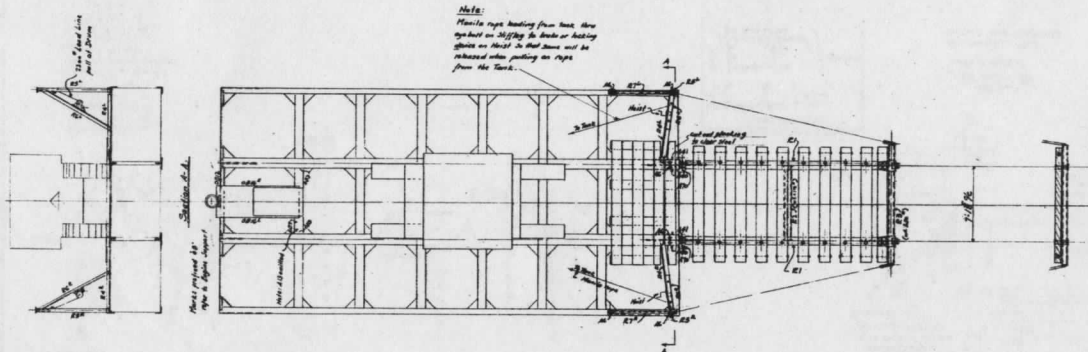



Bill of Material			
No.	Description	Qty.	Estimated cost U.S. \$ Price
1	3-7" Barge (0.43 meter)		\$2.91
1	Engine with Support & Axle		\$124.50
2	Bowrs	21	\$1.88
1	Sheet	22	etc.
1	"	23	etc.
2	Planks	25	etc.
2	Studs	26	etc.
2	Stirrings	27	etc.
2	Stiffings	28	etc.
Field bolts as per drawing 1033 x 1011/2			
2	Hinges	29	\$3.00
2	etc.	30	etc.
2	Pins	31	etc.
2	Two Ten "Lightweight" Double Holes square Drum dia 6" wide, Handcrank		
2	1/2" x 8" x 17" Plywood - 65#		
NOTE: Double spliced on one end. —			
10.	Planks 6" x 8" x 10'		
10.	Planks 6" x 8" x 10'		
4	" 1" x 6" x 10'		
4	" 1" x 6" x 10'		
26	to carry 400 lbs		
20	to hold 2" x 2" x 2" with washers each 1/2" x 1/2" x 1/2"		

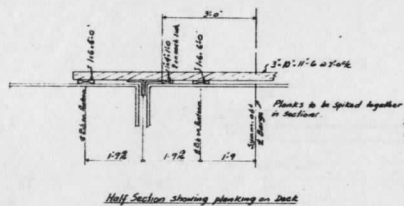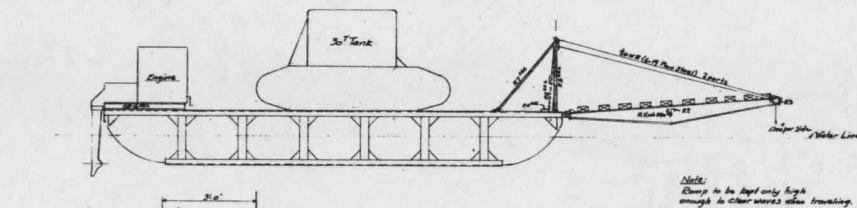

Half Section showing planking on Deck

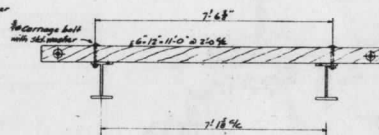


Typical Section of Rope

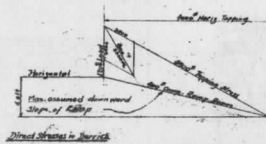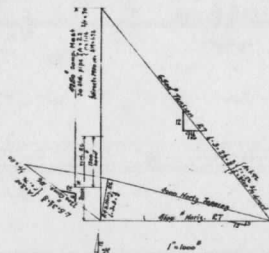

Note:
This outfit may also be used for transport and landing of Crawler Crane of approx. same wt. as Tank.





[illegible]

RESTRICTED

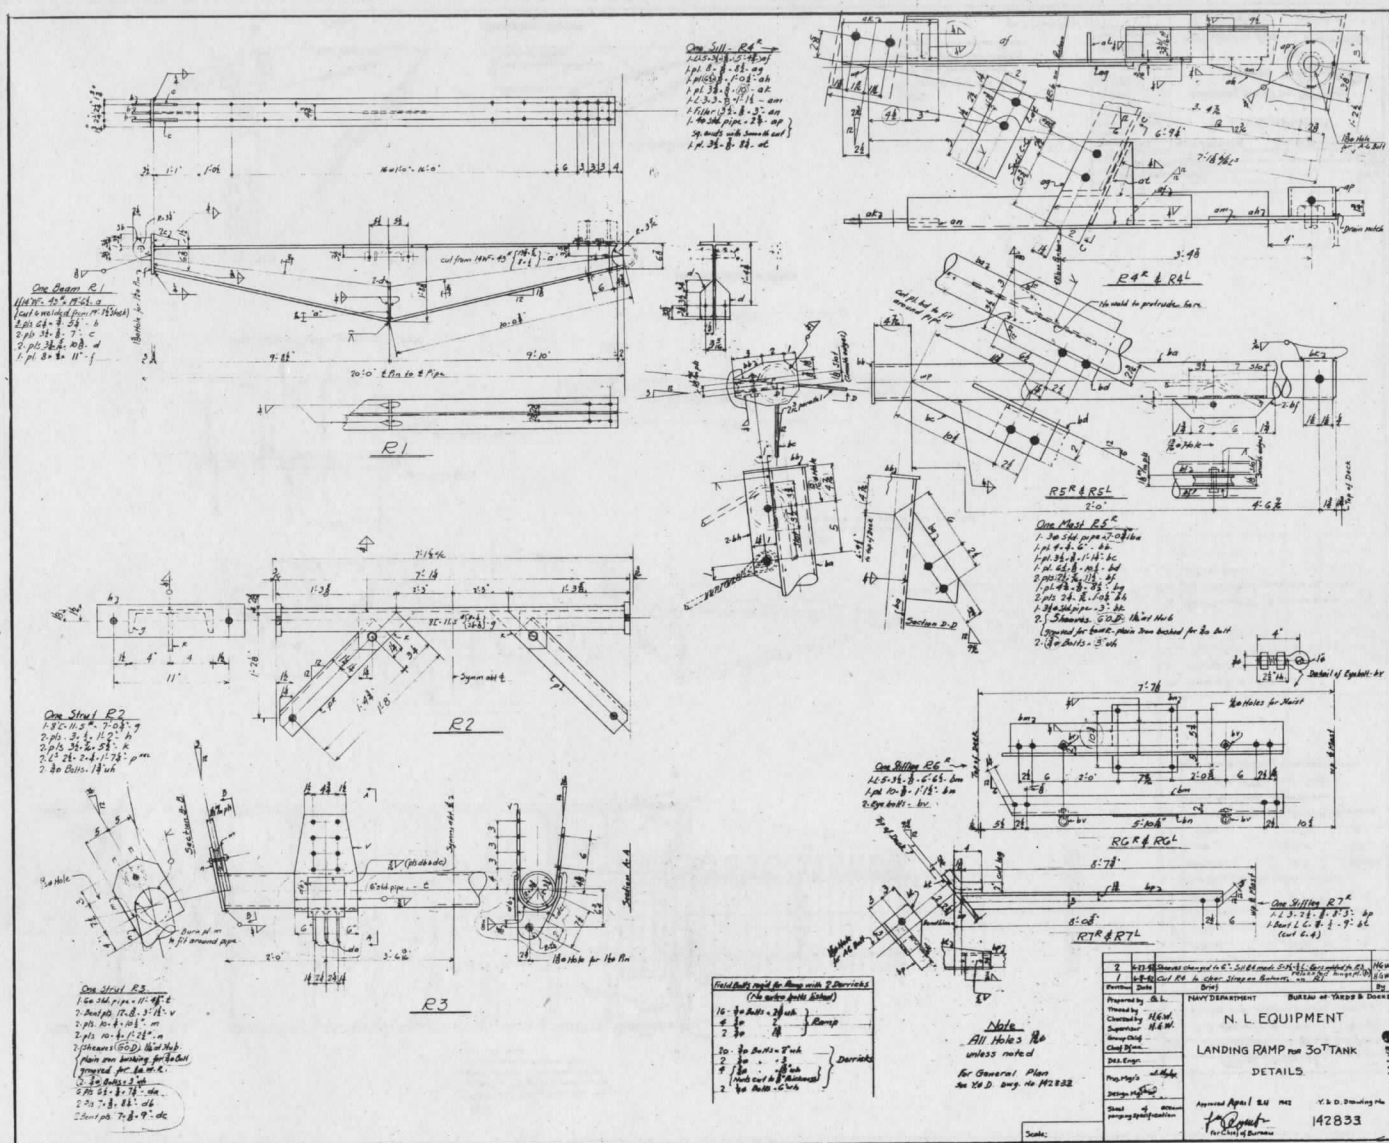

RESTRICTED

RESTRICTED

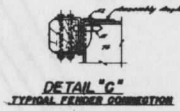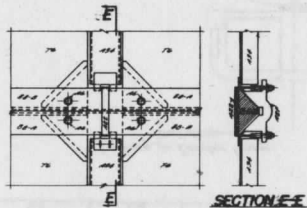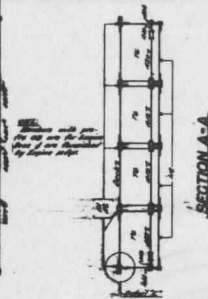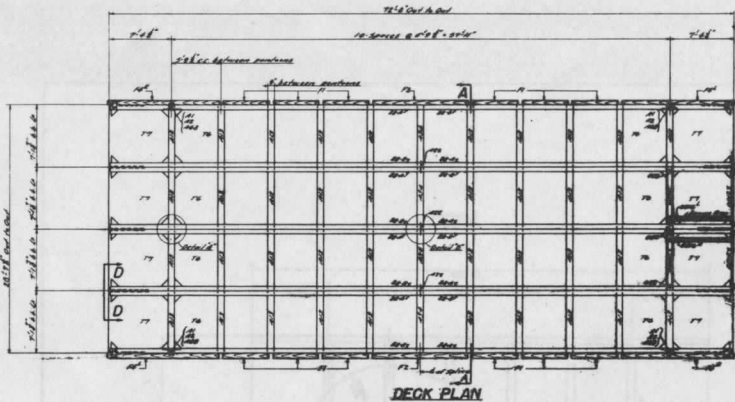

BILL OF MATERIAL

[illegible]


Δ 200 * 79

NOTE:
Y 622 Day No. 103, 056 is damaged in conjunction
with this ship, for detail 2" and sections 2-B & D-D.
For remainder of Engine Bible see Y 622 Day No. 103, 003
and 165708.

Shipdate	Date	Reel	By
Issued by Chief:		NAVY DEPARTMENT BUREAU OF YARDS & DOCKS	
Prepared by Chief:		N.L. EQUIPMENT	
Checked by <i>W.H.</i>		ERECTION DIAGRAM	
Superintendent <i>N.H.</i>		4x12 PONTOON BARGE	
Heavy Chief <i>N.H.</i>			
Chief Clerk			
Drawn By:			
Prod. Mfgs. <i>N.H.</i>			
Design Mfgs:			
Drawn by <i>W.H.</i>		Approved April 8 1942	
Spec. of <i>W.H.</i>		T. D. Dr. Drawing No.	
specification		<i>W.H.</i> 143,044	
By:		Per Chief of Bureau	


RESTRICTED


Restricted

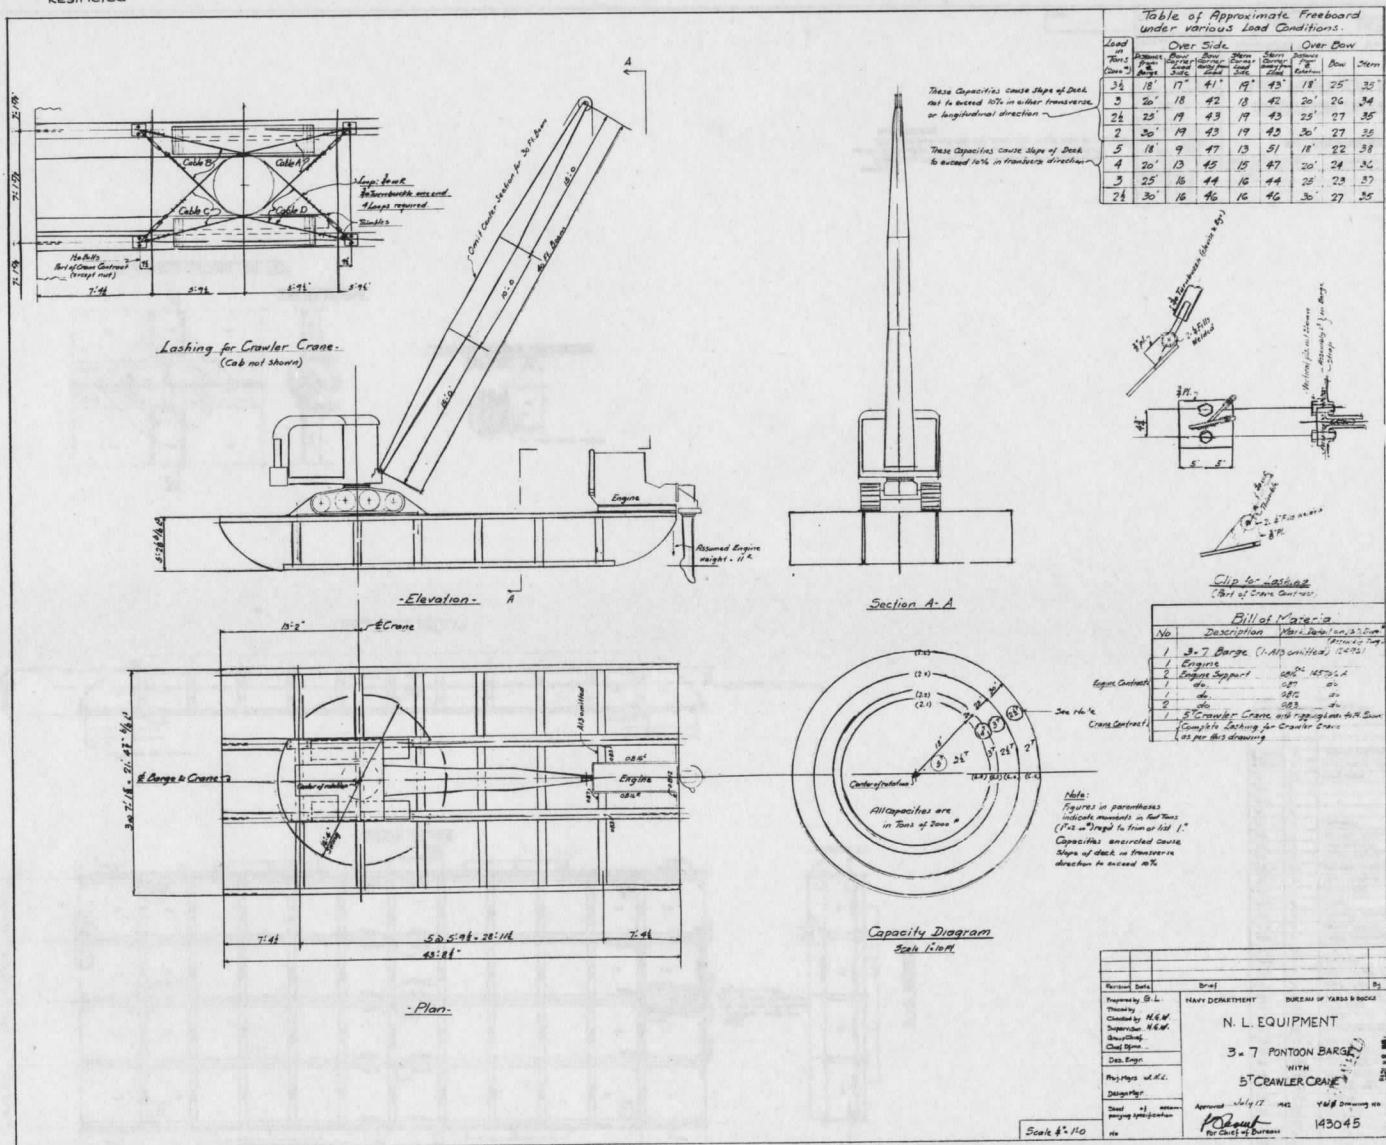



Restricted

RESTRICTED

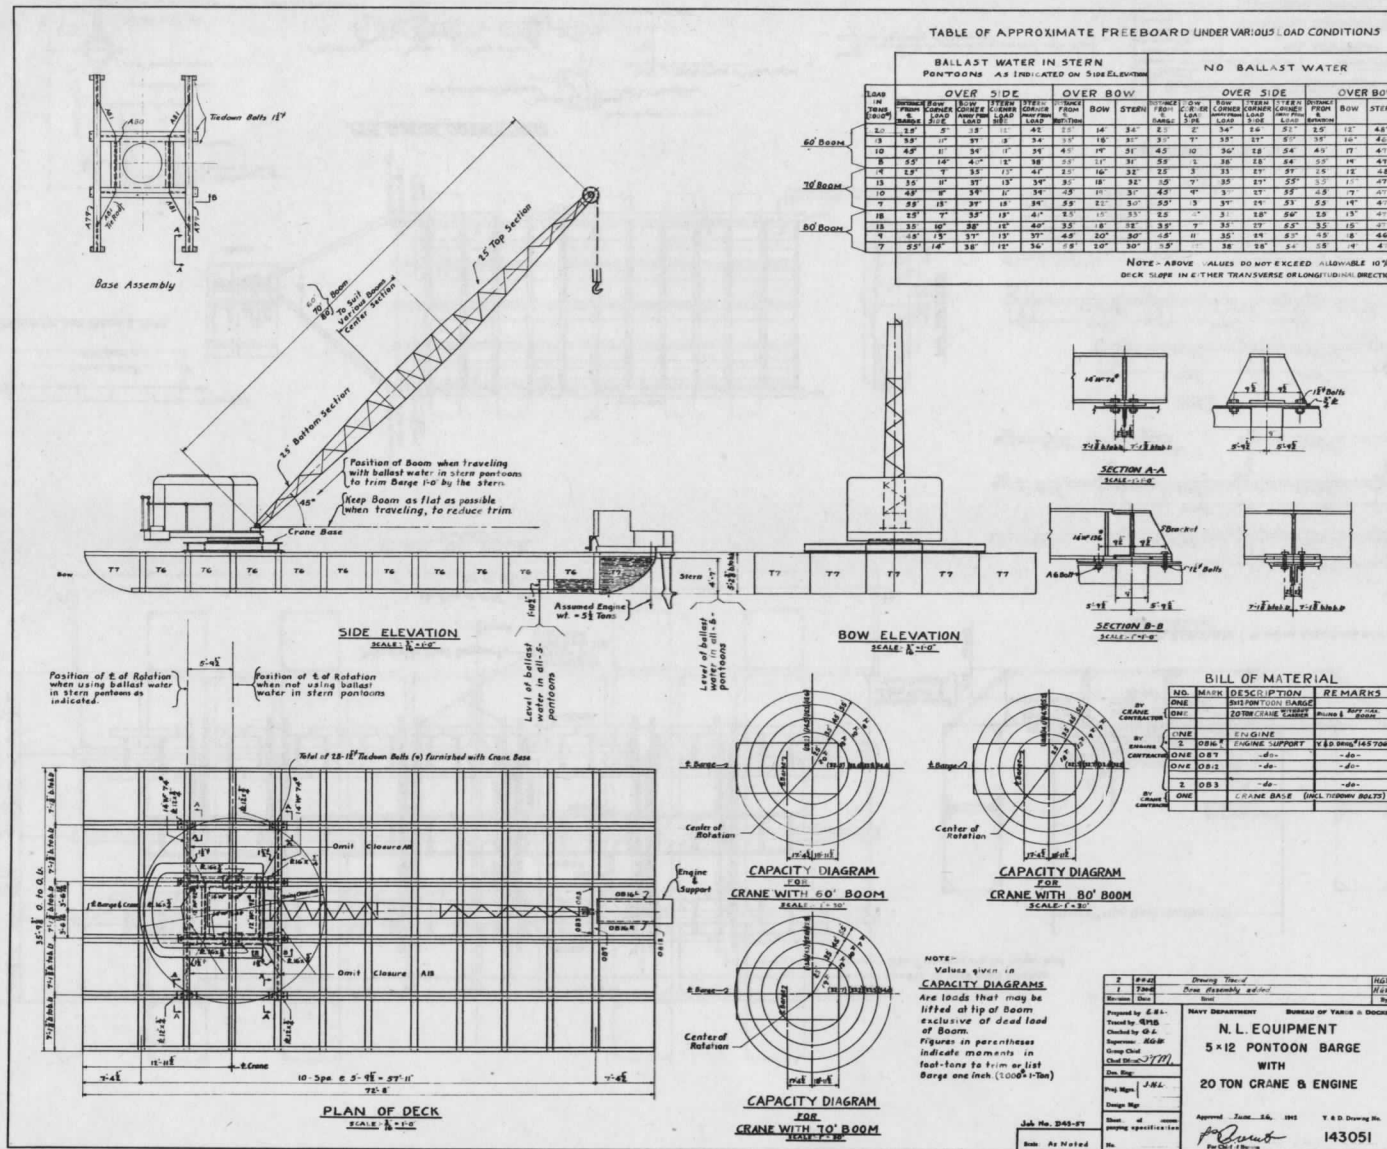


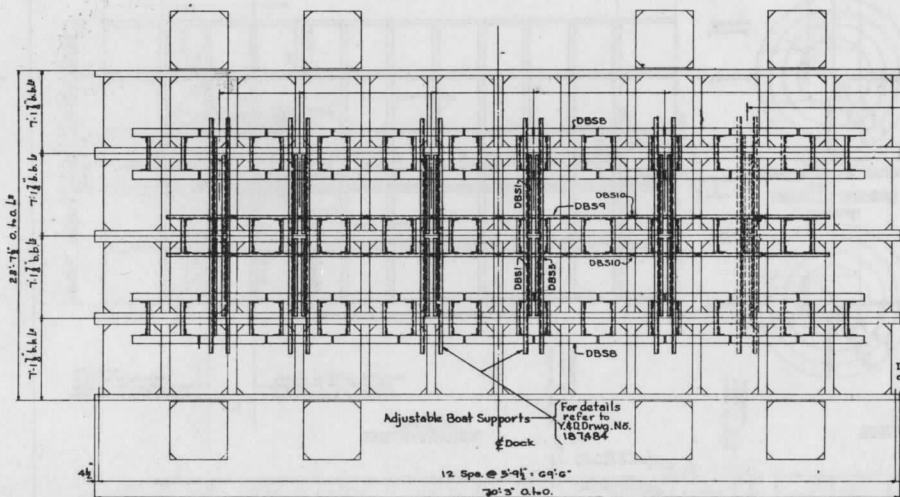


PLAN OF DECK
Scale $\frac{1}{4}'' = 10'$

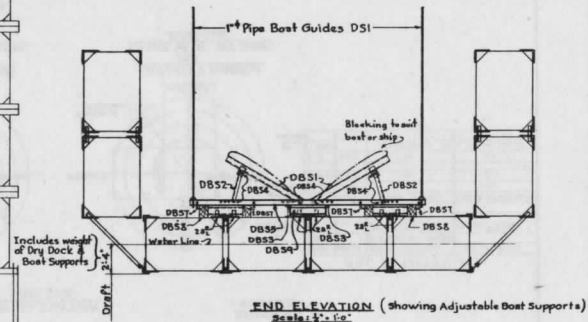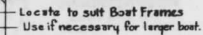

END ELEVATION (Showing Adjustable Boat Supports)
Scale: $\frac{1}{4}" = 1'-0"$

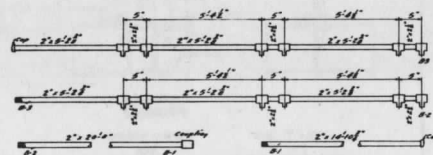


PIPE 1

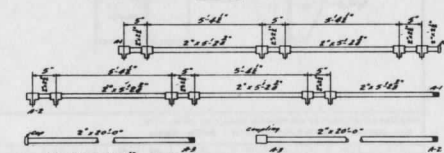


PIPE


2 of each pipe required for one dry dock
ALTERNATE FEED LINE

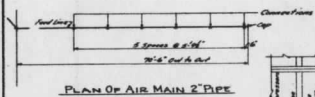


PLAN OF AIR MAIN 2" PIPE

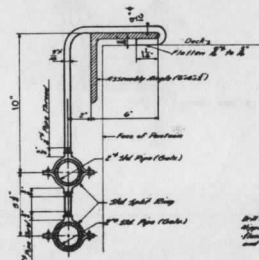

Detail of Pipe Hanger-HI
Scale: 1"=1'-0"

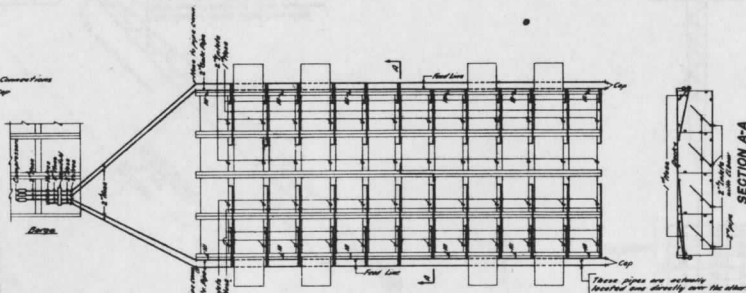SECTION A-A
Scale 1/2"=1'-0"

PIPE & HOSE CONNECTIONS

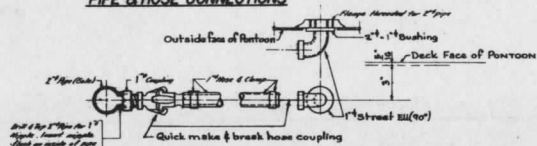


Typical hose connection between
2 1/2" Pipe & 2 1/2" Boiler Flange Outlet on Pontoon.
Scale: 3" = 1'-0"

NOTE:
This drawing to be used in conjunction with Y & O
Dwg. No. 143, 054. (Drydock).

Note: At bottom opening on Pontoon use 2" Street Ell with 2" Pipe Outlet or 2" Hose & Coupling.


1	5-24 added alternate floor line & extra deck supports	11/10
Revised Date	Date	By
Prepared by <i>L.H. Clark</i> Traced back check Checked by <i>R.E.</i> Inspection <i>H.W.</i> Group Chief Chief Writer		NAVY DEPARTMENT BUREAU OF YARDS & DOCKS N.L. EQUIPMENT
ASSEMBLY DIAGRAM OF BOAT SUPPORTS & PIPING LAYOUT FOR 4X12 PONTOON DRY DOCK		
Proj. Map <i>1052</i> Design Stage	Approved <i>Feb 2, 1942</i> <i>For Chief of Bureau</i>	Y. & D. Drawing No. 143,053
Sheet of _____ showing _____ paying attention		
No.		

RESTRICTED

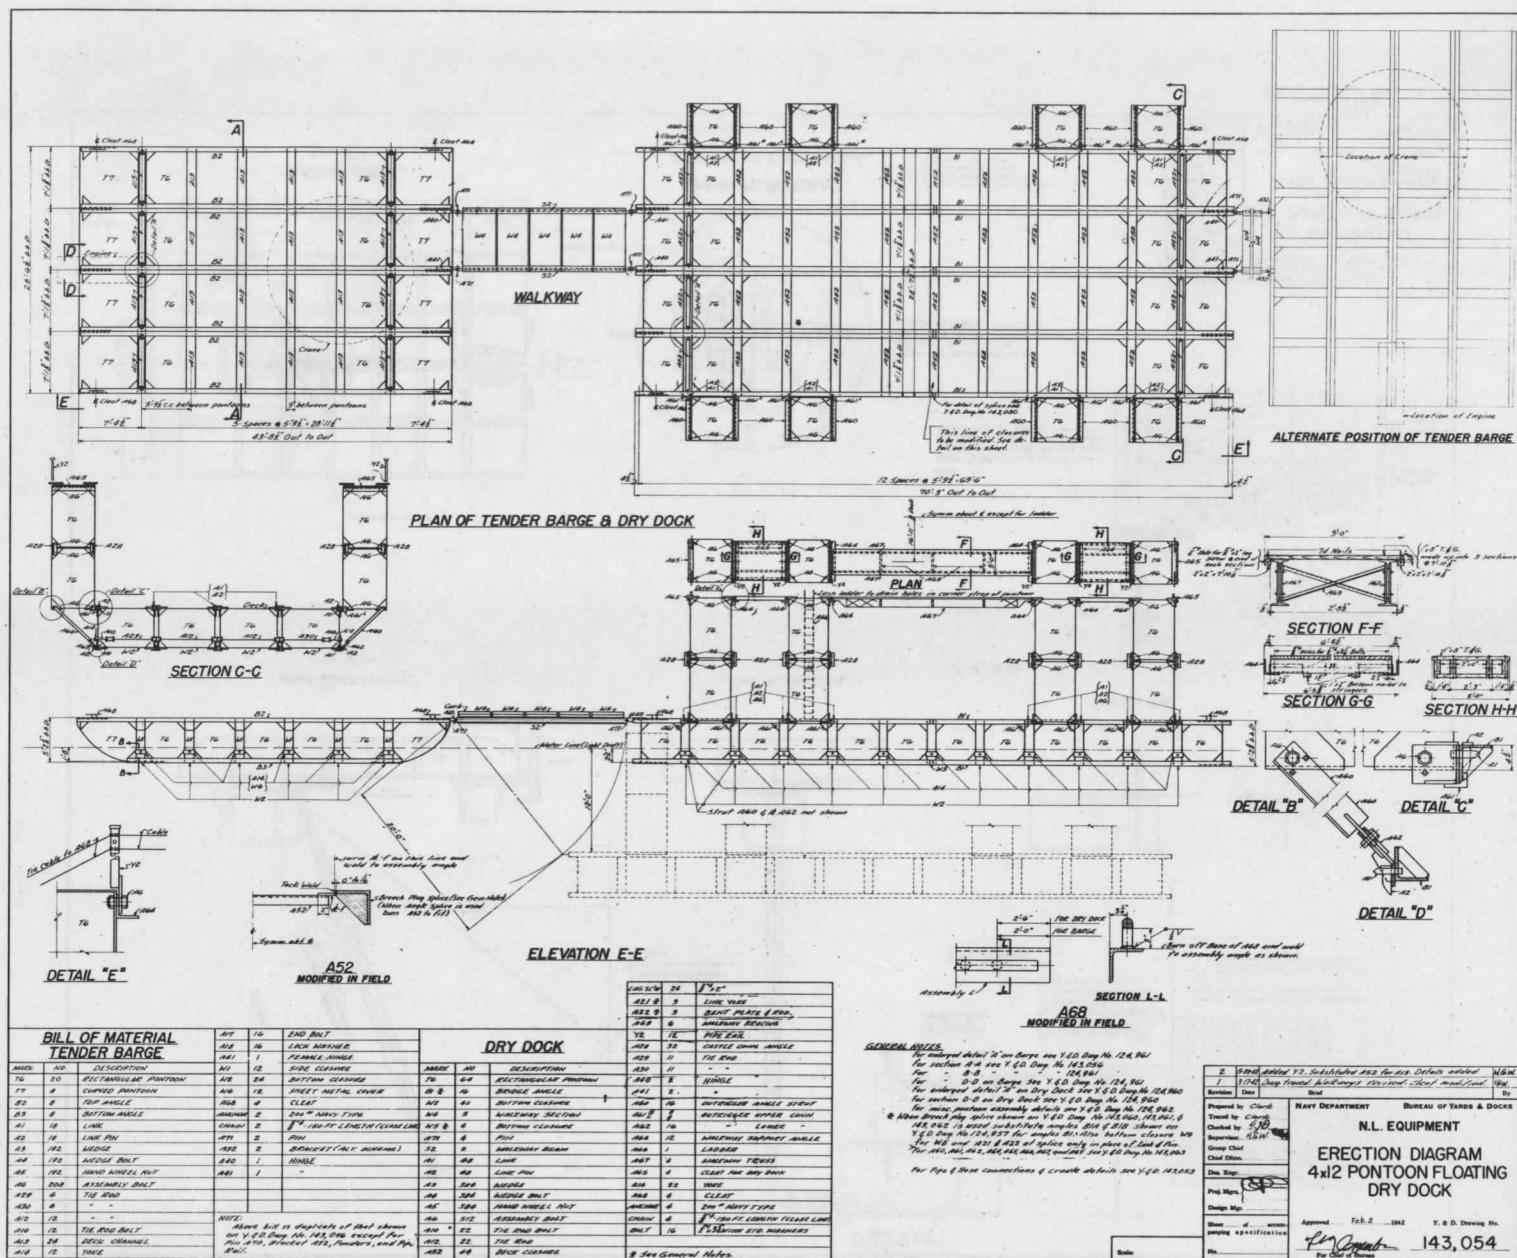










RESTRICTED

RESTRICTED

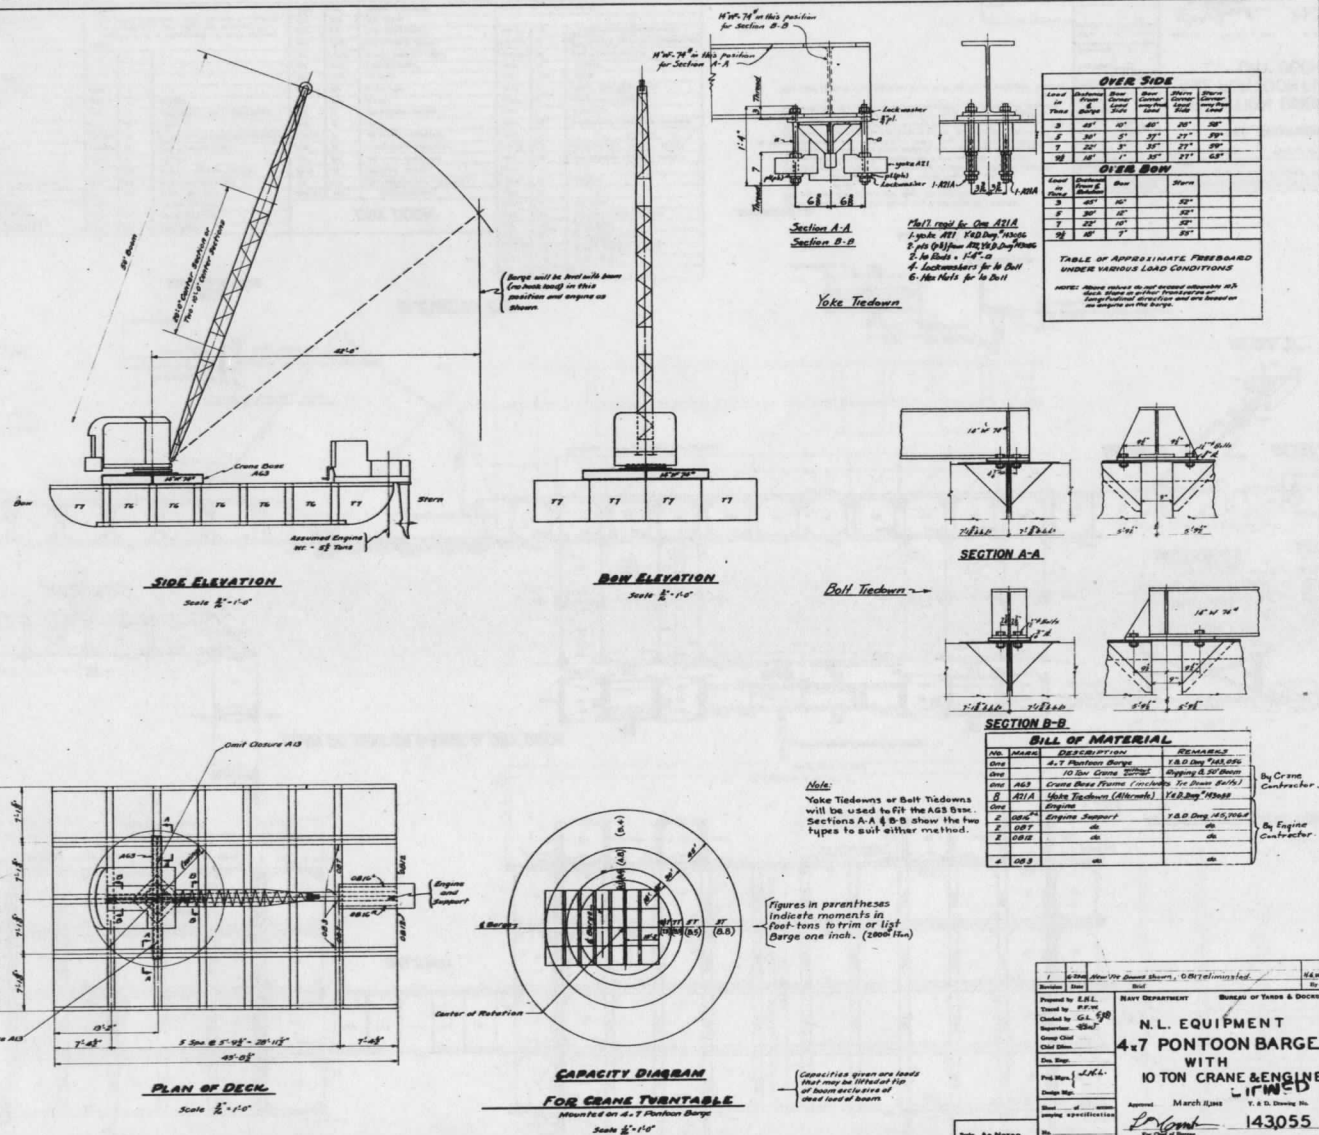


RESTRICTED

RESTRICTED

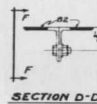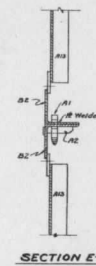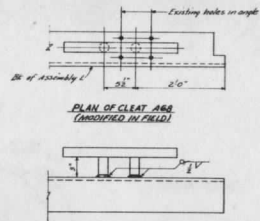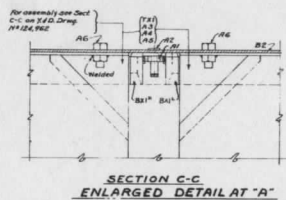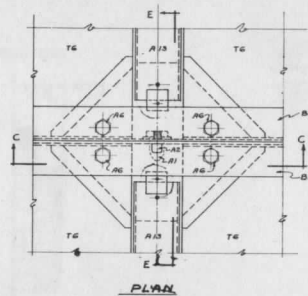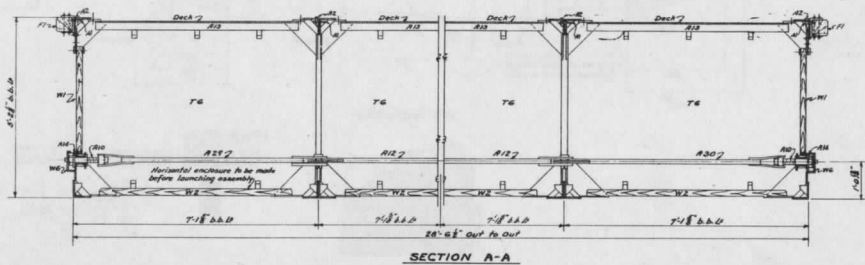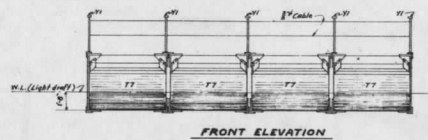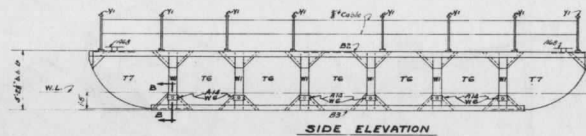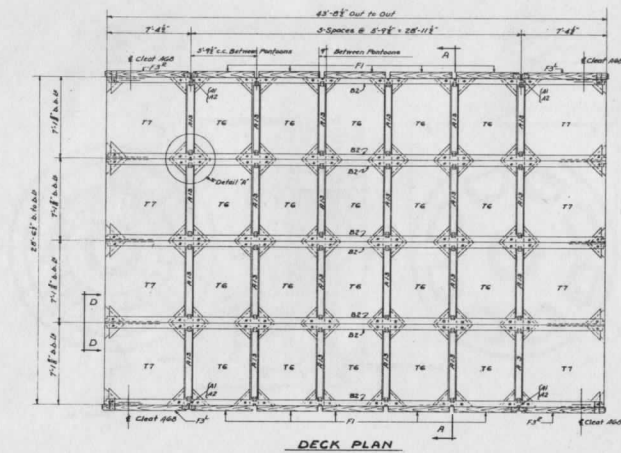


BILL OF MATERIAL		
MATERIAL	QTY	DESCRIPTION
T7	30	RECTANGULAR ANCHORAGE
T7	8	CURVED PONTON
B2	5	ASSEMBLY ANGLE (TOP)
B3	1	" (BOTTOM)
A1	1	LINK
A2	30	LINK PIN
A3	175	WEDGE
A4	175	WEDGE RAIL
A5	172	HAND WHEEL NUT
A6	808	ASSEMBLY BOLT
A7	12	YALE
A10	24	DECK CHANNEL
A14	12	YALE
A17	16	END BOLT
A18	16	TIE ROD
A23	6	TIE ROD
A30	6	" "
W1	16	STOP CLOSURE
WE	24	BOTTOM CHAIRS
W6	12	SHEET METAL COVER
A40	3	RAIL STOPS
A47	2	TRANSIT STOPS
A70	3	PIN
Y1	52	PIPE RAIL
Y2	4	CLIP
ANCHOR	2	300" NAVY TYPE
Y10A	12	TIE ROD STOP
Y10B	3	300 FT. LENGTH
Y10H	3	150 FT. LENGTHS (CLOSE LINK)
F3R	2	CLIP
F3R	2	"

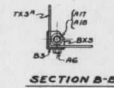


1 1942 Erected 43 Miner charges on A.B.		J. A. []	
Approved	Drawn	Dicks	
Prepared by: C. G. [] Drawn by: [] Checked by: F. D. [] Supervisor: [] Group Chief: [] Chief Clerk: []		NAVY DEPARTMENT BUREAU OF YARDS & DOCK N. L. EQUIPMENT	
Design Eng. [] Drawn Eng. [] P. M. [] Design Eng. []		ERECTION DIAGRAM 4X7 PONTOON BARGE	
About [] of [] specifying specifications		Approved: Mar. 24 - 1942 Y. & D. Drawing No. 143056 P. [] No. []	

RESTRICTED


RESTRICTED

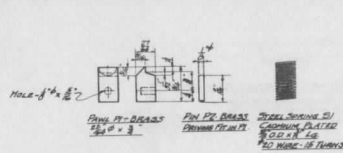



RESTRICTED

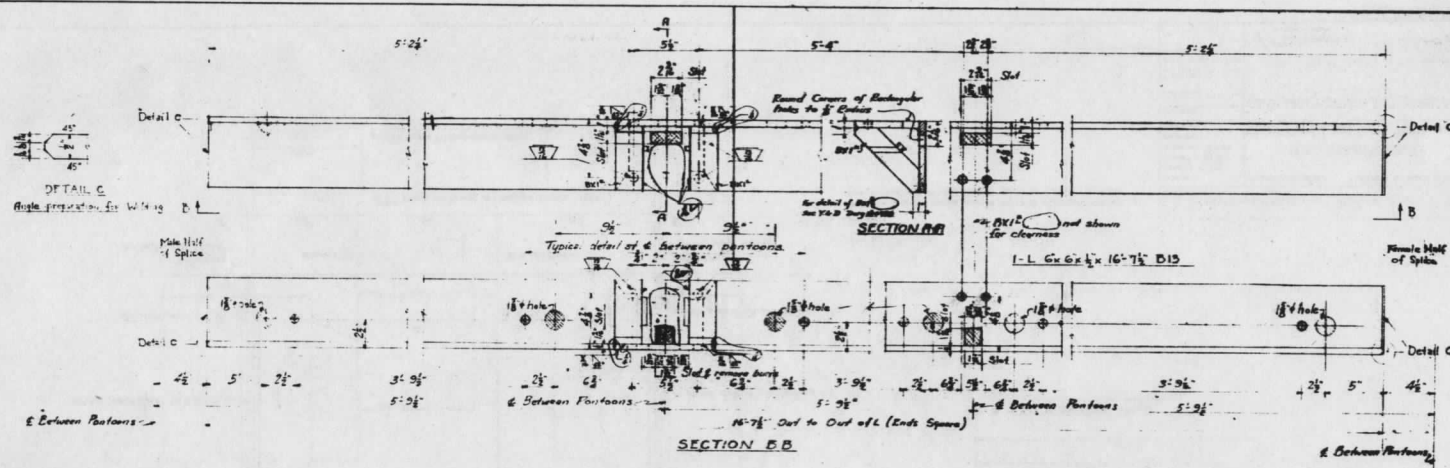

RESTRICTED

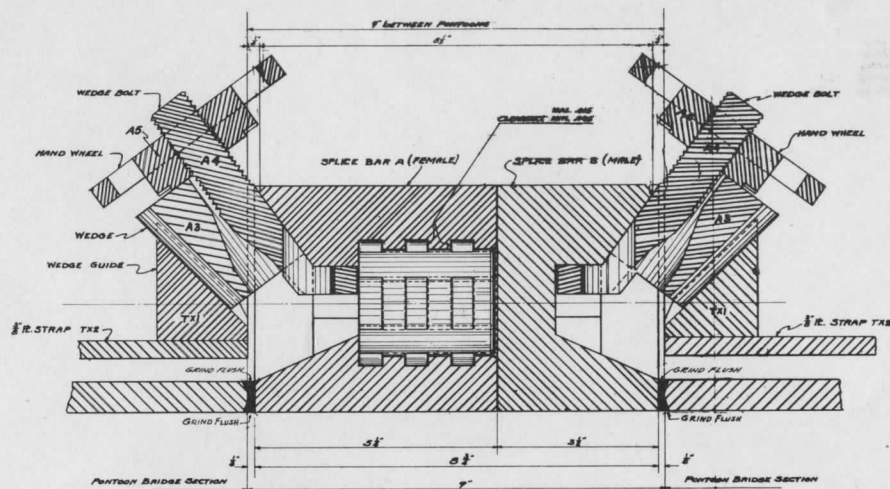

SECTION B-B OF SPlice # ADJACENT PARTS

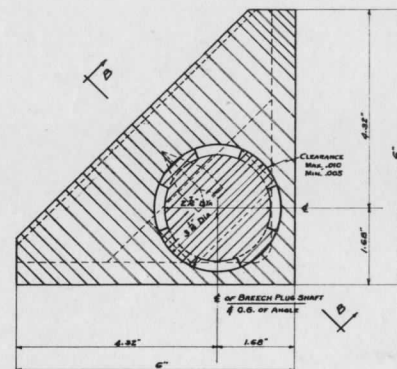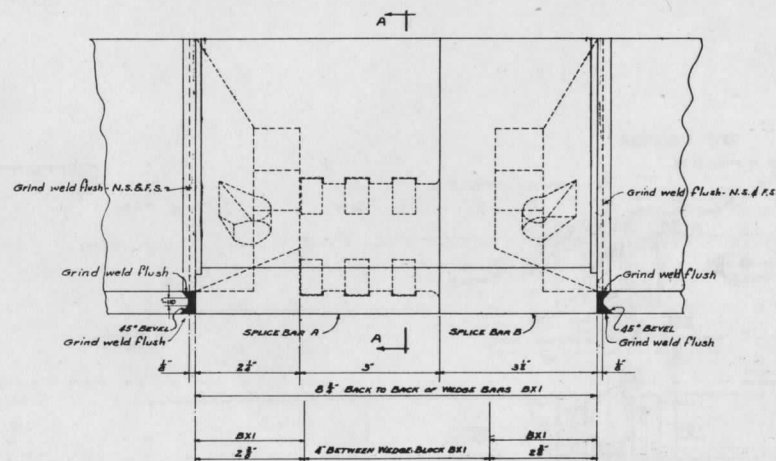


SECTION A-A

NOTE:
FOR DETAILS OF SPlice BAR A SEE Y.O.D. Dwg #143061
FOR DETAILS OF SPlice BAR B SEE Y.O.D. Dwg #143062

1 - 1/2\"/>		143061
Prepared by	Checked by	Supervisor
Group Chief	Chief Clerk	
Des. Eng.	Proj. Mgr.	Design Mgr.
Sheet of	Y.O.D. Dwg No.	143,060
Approved		For Chief of Bureau

RESTRICTED


RESTRICTED

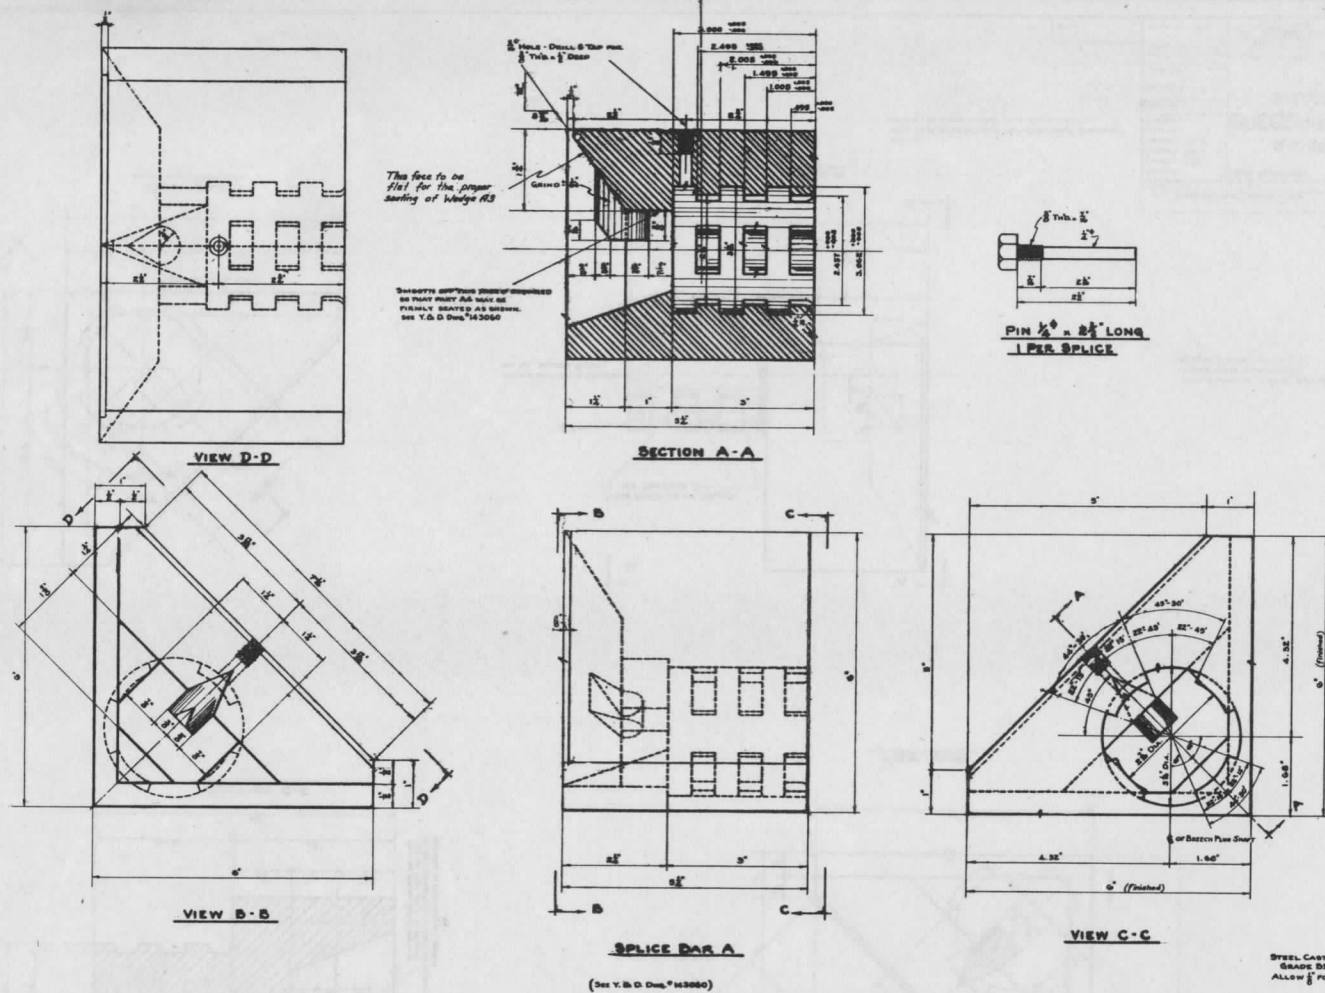


1	2	3	4	5	6	7	8	9	10	11	12
☐ <i>As School Assigned Case</i> ☒ <i>Outstanding Charge & New added</i>											
Schedule		Date		Unit		Bureau of Yards & Docks					
Prepared by _____ Typed by _____ Checked <i>280</i> Supervised <i>N.A.M.</i> Group Duty _____ Chief Officer _____				NAVY DEPARTMENT				BUREAU OF YARDS & DOCK			
N.L. EQUIPMENT BREECH PLUG SPlice SPlice BAR A											
Dis. Sign		☒ <i>del.</i> Pres. Sign _____ Group Sign _____									
Sheet of _____ paying certificate				Approved <i>Dec 13 1961</i> <i>for Bond</i>				T. & D. Drawing No. 143,061			
No.											

RESTRICTED


RESTRICTED

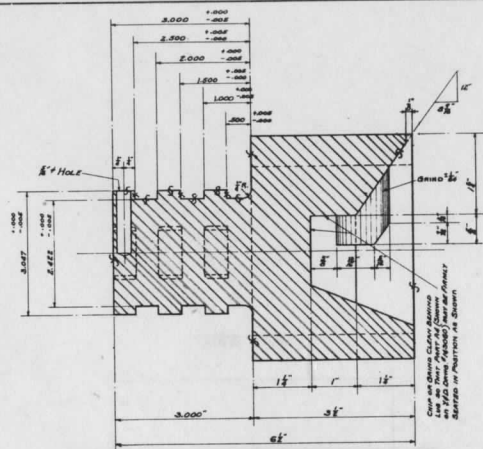


SECTION C-C

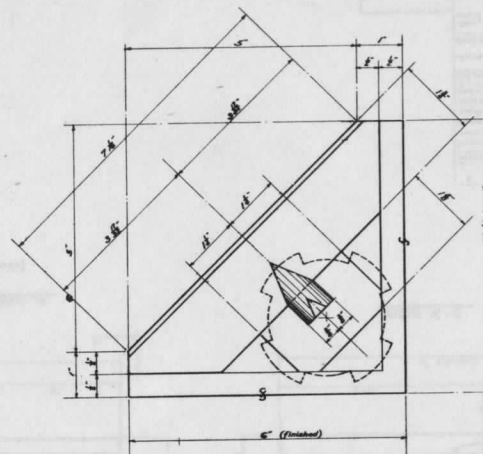

VIEW A-A

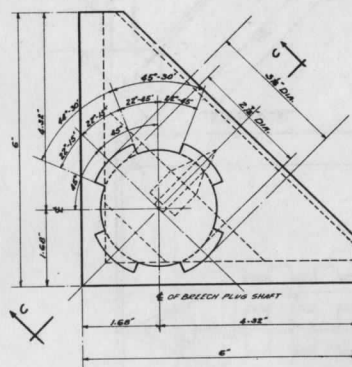

VIEW B-B

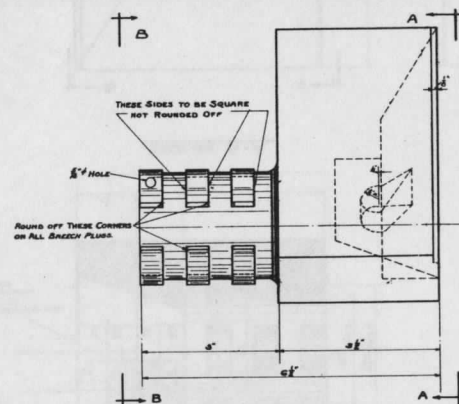

SPICE BAR B


NOTE:
See Y.D. Draw. 143062 for Assembly Details.
See Y.D. Draw. 143061 for Splice Bar A.

STEEL CASTINGS ASTM A537-37T.
GRADE S17W ANNEALED.
ALLOW 1/8" FOR FINISH.

1. 628. Mitchell, August 1941.		H.E.M.	
Author	Drawn	By	Rev.
NAVY DEPARTMENT BUREAU OF YARDS & DOCKS			
N.L. EQUIPMENT			
BREECH PLUG SPLICE			
SPLICE BAR B			
Prepared by:	Checked by:	Approved:	Y. & D. Drawing No.
Y.D.	H.E.M.	H.E.M.	143062
Group Chief	Chief Clerk	For Chief of Bureau	
Don. Rep.	Proj. Mgr.	Design Mgr.	
Sheet of 1	Scale		

RESTRICTED

RESTRICTED

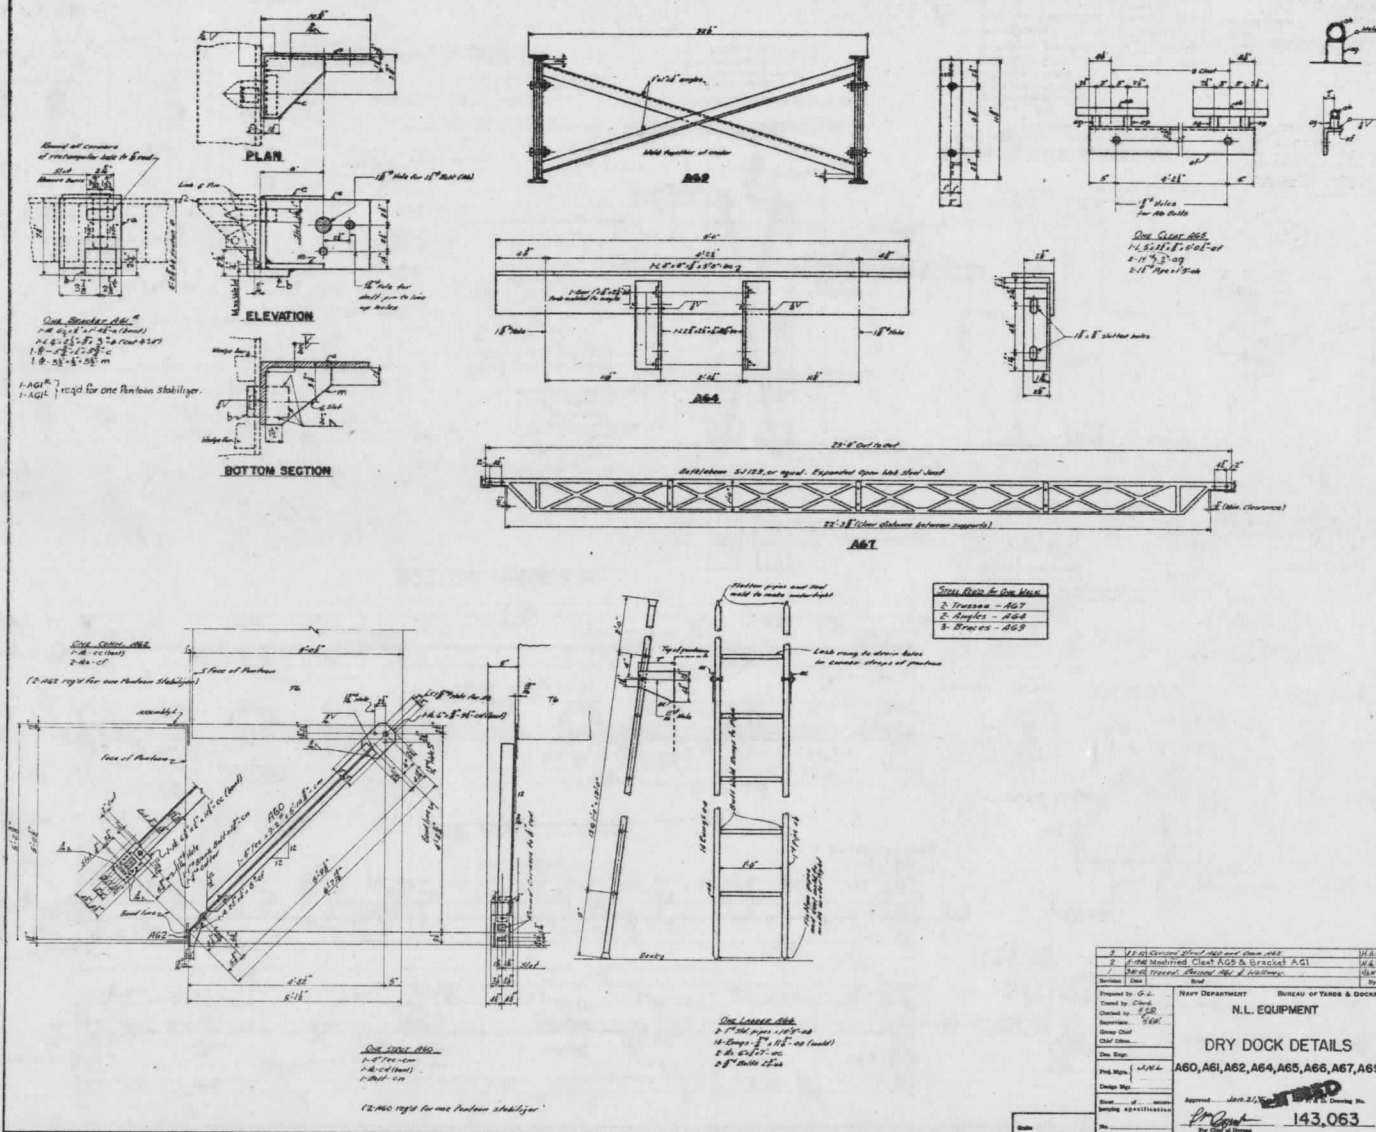

RESTRICTED

Enlarged detail of R(a)

TOP ANGLE - A44

Bottom Angle - A74

SECTION A-A

SECTION B-B

CHANNEL A73

ONE BUMPER - A45

HINGE - A41 - OFF HAND

MATL. reqd. ONE HINGE A40

CHAIN CABLE A76 (Alternate One Side of Bridge)

BRIDGE TO BRIDGE CONNECTION

MATL. reqd. for ONE 2 Assembly Br to Br Conn.

GUARD - A72

BRIDGE TO WHARF CONNECTION

MATL. reqd. for Connection of WHARF to 2 Assembly Bridge

DETAIL OF b' Filler (V)

PIN - A70 & A71

WIRE ROPE CABLE - A76

DETAIL OF WELDED JOINT

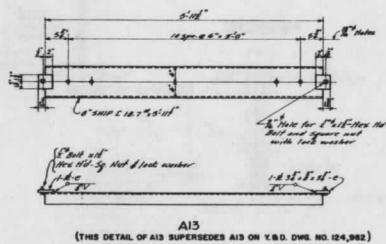
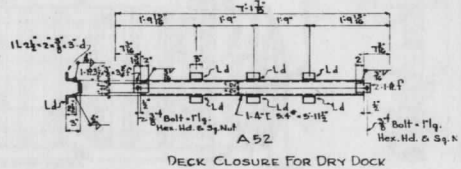
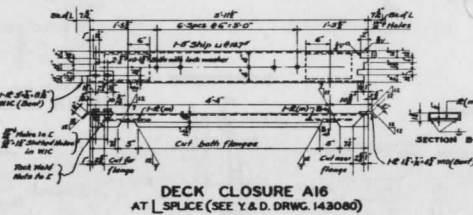
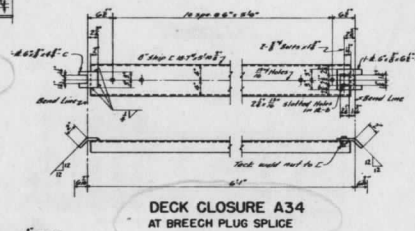
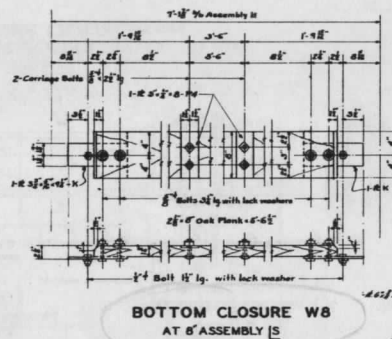
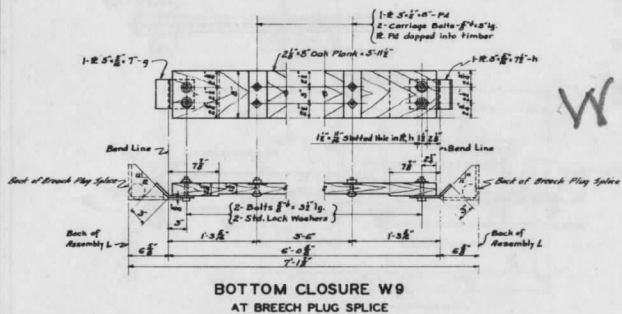
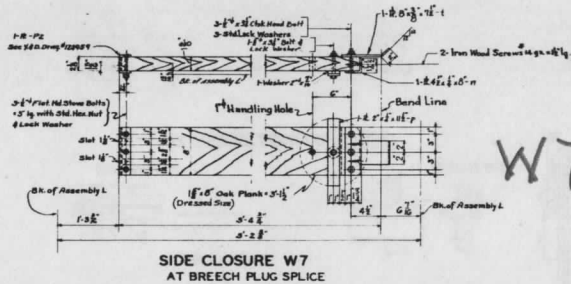
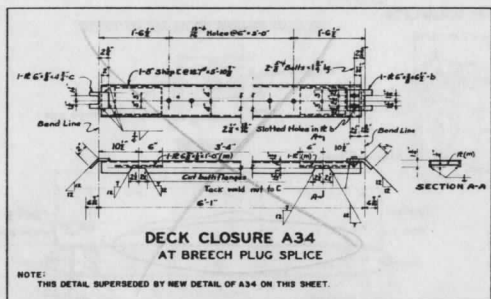
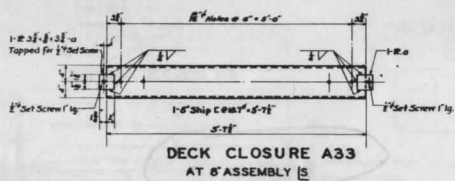
DETAIL OF HEX NUT FOR A51 (G.T.)

PLATE - A42


No.	Description	Quantity	Notes
1	Channel Cleat AG Spliced (See Detail A72) to A73	1	See Detail A72
2	Bumpers - A45	2	
3	Ties - A51	2	
4	Channels - A73	1	
5	Angle - A44	1	
6	Yokes - A71-A72	2	
7	Plates - A42	2	
8	Pin - A70	1	
9	Pin - A71	1	
10	Wire Rope Cable - A76	1	
11	Chain Cable - A76	1	
12	Guard - A72	1	
13	Bumper - A45	1	
14	Tie - A51	1	
15	Channel - A73	1	
16	Angle - A44	1	
17	Yoke - A71	1	
18	Plate - A42	1	
19	Pin - A70	1	
20	Pin - A71	1	
21	Wire Rope Cable - A76	1	
22	Chain Cable - A76	1	
23	Guard - A72	1	
24	Bumper - A45	1	
25	Tie - A51	1	
26	Channel - A73	1	
27	Angle - A44	1	
28	Yoke - A71	1	
29	Plate - A42	1	
30	Pin - A70	1	
31	Pin - A71	1	
32	Wire Rope Cable - A76	1	
33	Chain Cable - A76	1	
34	Guard - A72	1	
35	Bumper - A45	1	
36	Tie - A51	1	
37	Channel - A73	1	
38	Angle - A44	1	
39	Yoke - A71	1	
40	Plate - A42	1	
41	Pin - A70	1	
42	Pin - A71	1	
43	Wire Rope Cable - A76	1	
44	Chain Cable - A76	1	
45	Guard - A72	1	
46	Bumper - A45	1	
47	Tie - A51	1	
48	Channel - A73	1	
49	Angle - A44	1	
50	Yoke - A71	1	
51	Plate - A42	1	
52	Pin - A70	1	
53	Pin - A71	1	
54	Wire Rope Cable - A76	1	
55	Chain Cable - A76	1	
56	Guard - A72	1	
57	Bumper - A45	1	
58	Tie - A51	1	
59	Channel - A73	1	
60	Angle - A44	1	
61	Yoke - A71	1	
62	Plate - A42	1	
63	Pin - A70	1	
64	Pin - A71	1	
65	Wire Rope Cable - A76	1	
66	Chain Cable - A76	1	
67	Guard - A72	1	
68	Bumper - A45	1	
69	Tie - A51	1	
70	Channel - A73	1	
71	Angle - A44	1	
72	Yoke - A71	1	
73	Plate - A42	1	
74	Pin - A70	1	
75	Pin - A71	1	
76	Wire Rope Cable - A76	1	
77	Chain Cable - A76	1	
78	Guard - A72	1	
79	Bumper - A45	1	
80	Tie - A51	1	
81	Channel - A73	1	
82	Angle - A44	1	
83	Yoke - A71	1	
84	Plate - A42	1	
85	Pin - A70	1	
86	Pin - A71	1	
87	Wire Rope Cable - A76	1	
88	Chain Cable - A76	1	
89	Guard - A72	1	
90	Bumper - A45	1	
91	Tie - A51	1	
92	Channel - A73	1	
93	Angle - A44	1	
94	Yoke - A71	1	

RESTRICTED


RESTRICTED

[illegible]

RESTRICTED

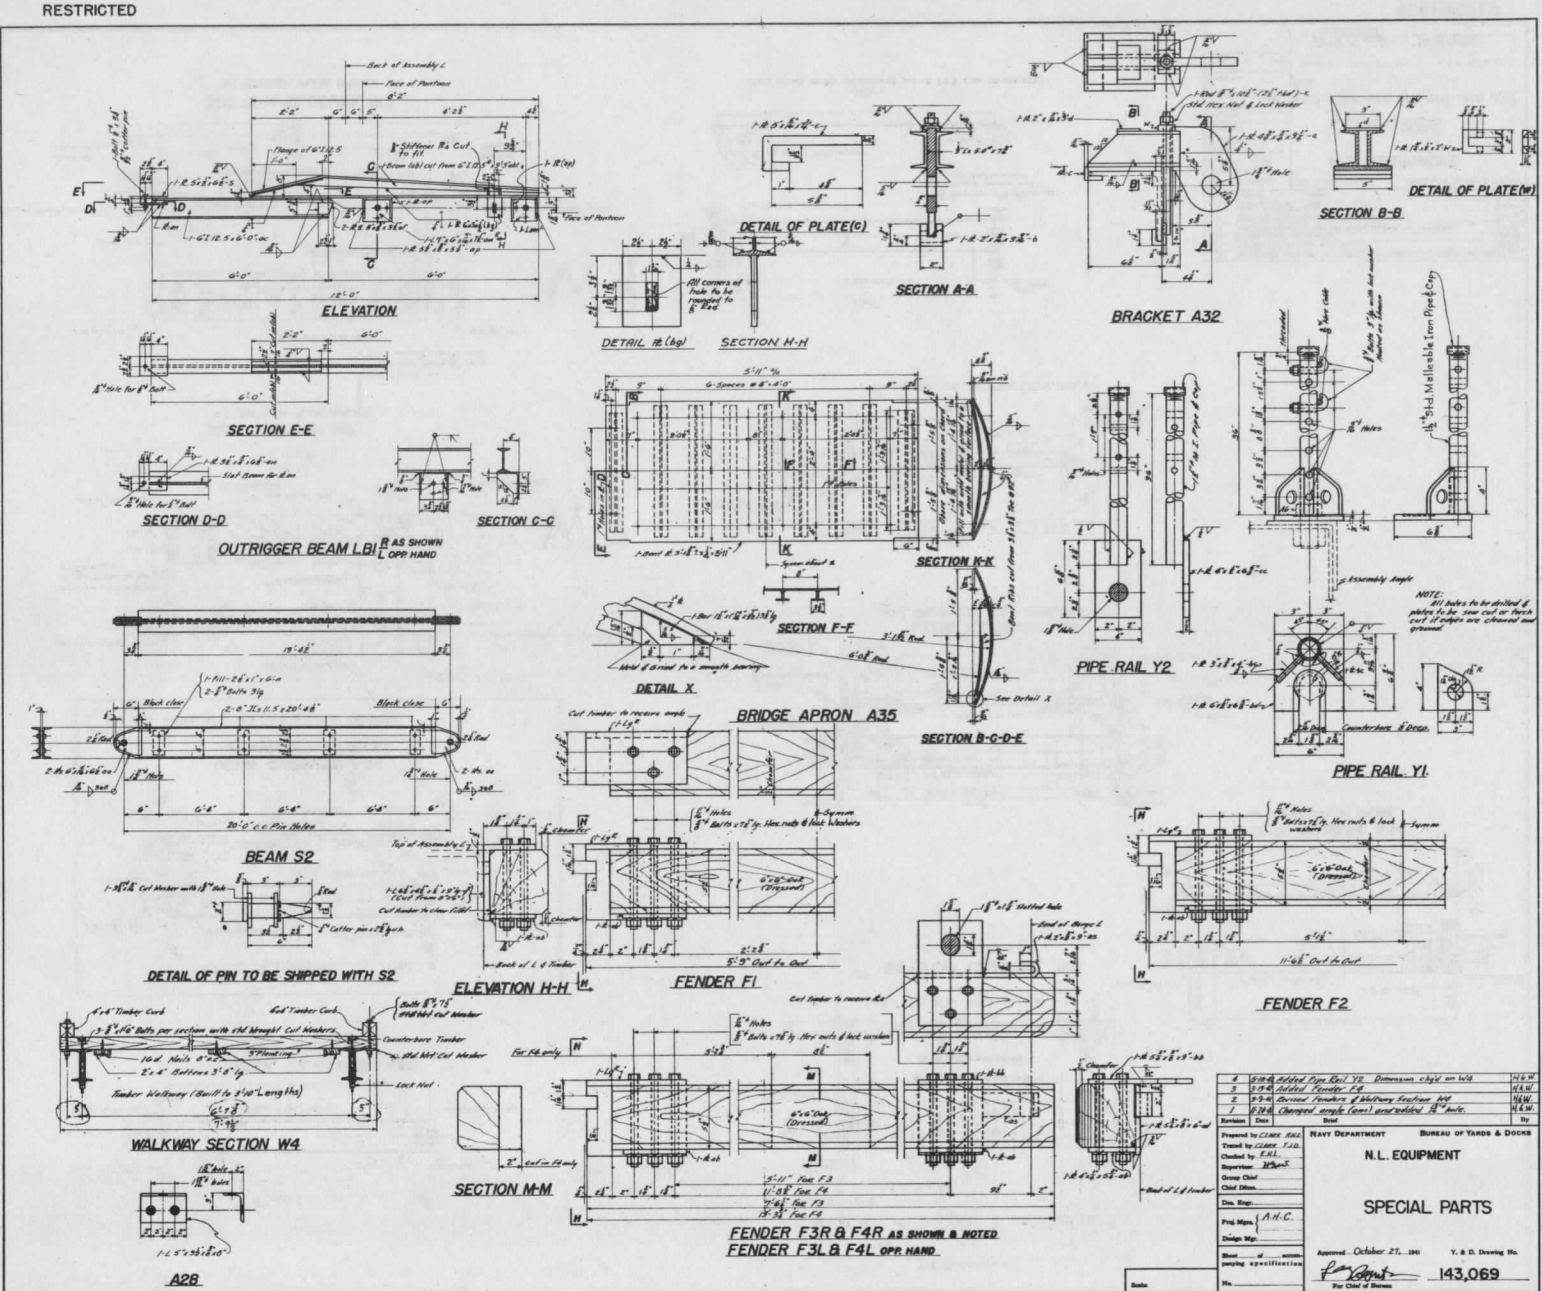


RESTRICTED

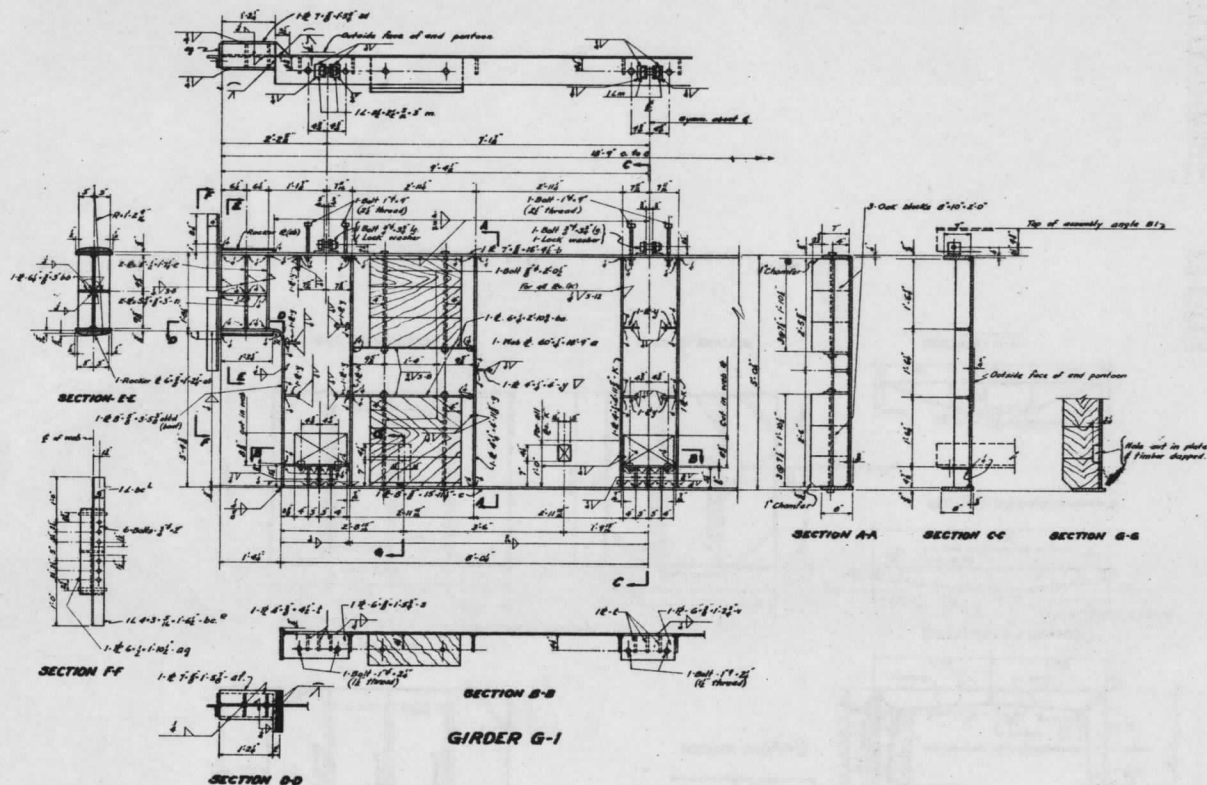


2	10/16	Designing	Revised	10/16
1	10/16	Approved	10/16	10/16
Proposed by: <i>E.H.L.</i> Checked by: <i>E.H.L.</i> Supervisor: <i>E.H.L.</i> Group Chief: Chief Clerk: Drawn by: Proj. Mgr.: Design Mgr.: Spec. of: Drawing Application: No.:				
Navy Department Bureau of Yards & Docks				N.L. EQUIPMENT GIRDER DETAILS FOR BRIDGE Approved: <i>E.H.L.</i> T. O. D. Dwyer, Jr. 143073 The Chief of Bureau

RESTRICTED


LOW BRIDGE
CORNER DELIVERIES
WE'VE GOT YOU COVERED

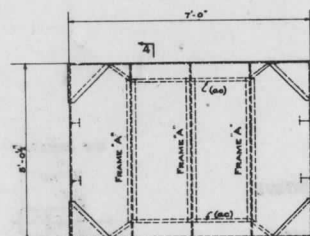


DECK PLAN

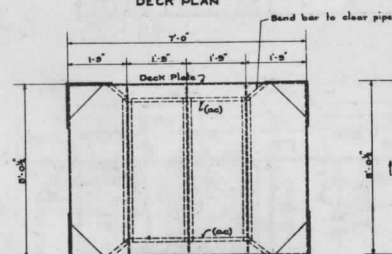


SIDE ELEVATION

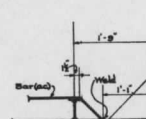


SECTION 7-7(Typical)

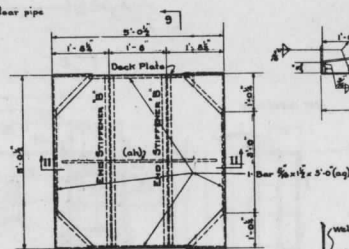


END ELEVATION

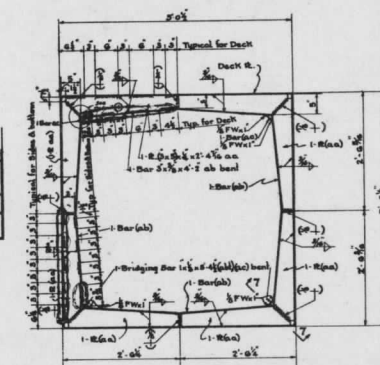


(SECTION - 4-4 (FRAME 'A'))

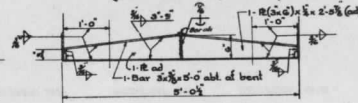

SECTION - 9.9 ENDSTIFFENER B

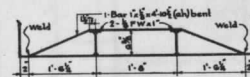

SECTION - 11-14

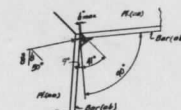

Detail (A)
(Typical for all 4 corners)

NOTE:

NOTE:
TREADS OF FLOOR PLATES TO BE GRIND
FLUSH IN WAY OF STRAPS TX2 IF NECESSARY
TO CLEAR STRAPS
SLOPE OF ALL FILLET WELDS TO BE 45°

THIS DRAWING TO BE USED IN CONJUNCTION
WITH Y&D. DRWG'S. No. 124,968 & 143,075

1	2	
1	2	

RESTRICTED

DECK PLAN 1-1

SIDE VIEW 2-2 AS SHOWN & NOTED
SIDE VIEW 10-10 OPP. HAND TO SKETCH

BOTTOM SECTION 5-5

END VIEW 3-3 AS NOTED

SECTION 8-8 (TYPICAL)
 FULL SIZE

ISOMETRIC VIEW OF PONTOON
 INDICATING DRAIN PIPE, & PIPE FITTINGS

TREAD FOR FLOOR PLATE (OR SIMILAR)

SECTION 6-6


NOTE

This drawing is to be used in conjunction with V & D drawings nos. 145054 & 145056.

NO.	DESCRIPTION	DATE
1	As shown	10/10/54
2	As shown	10/10/54
RESTRICTED

RESTRICTED




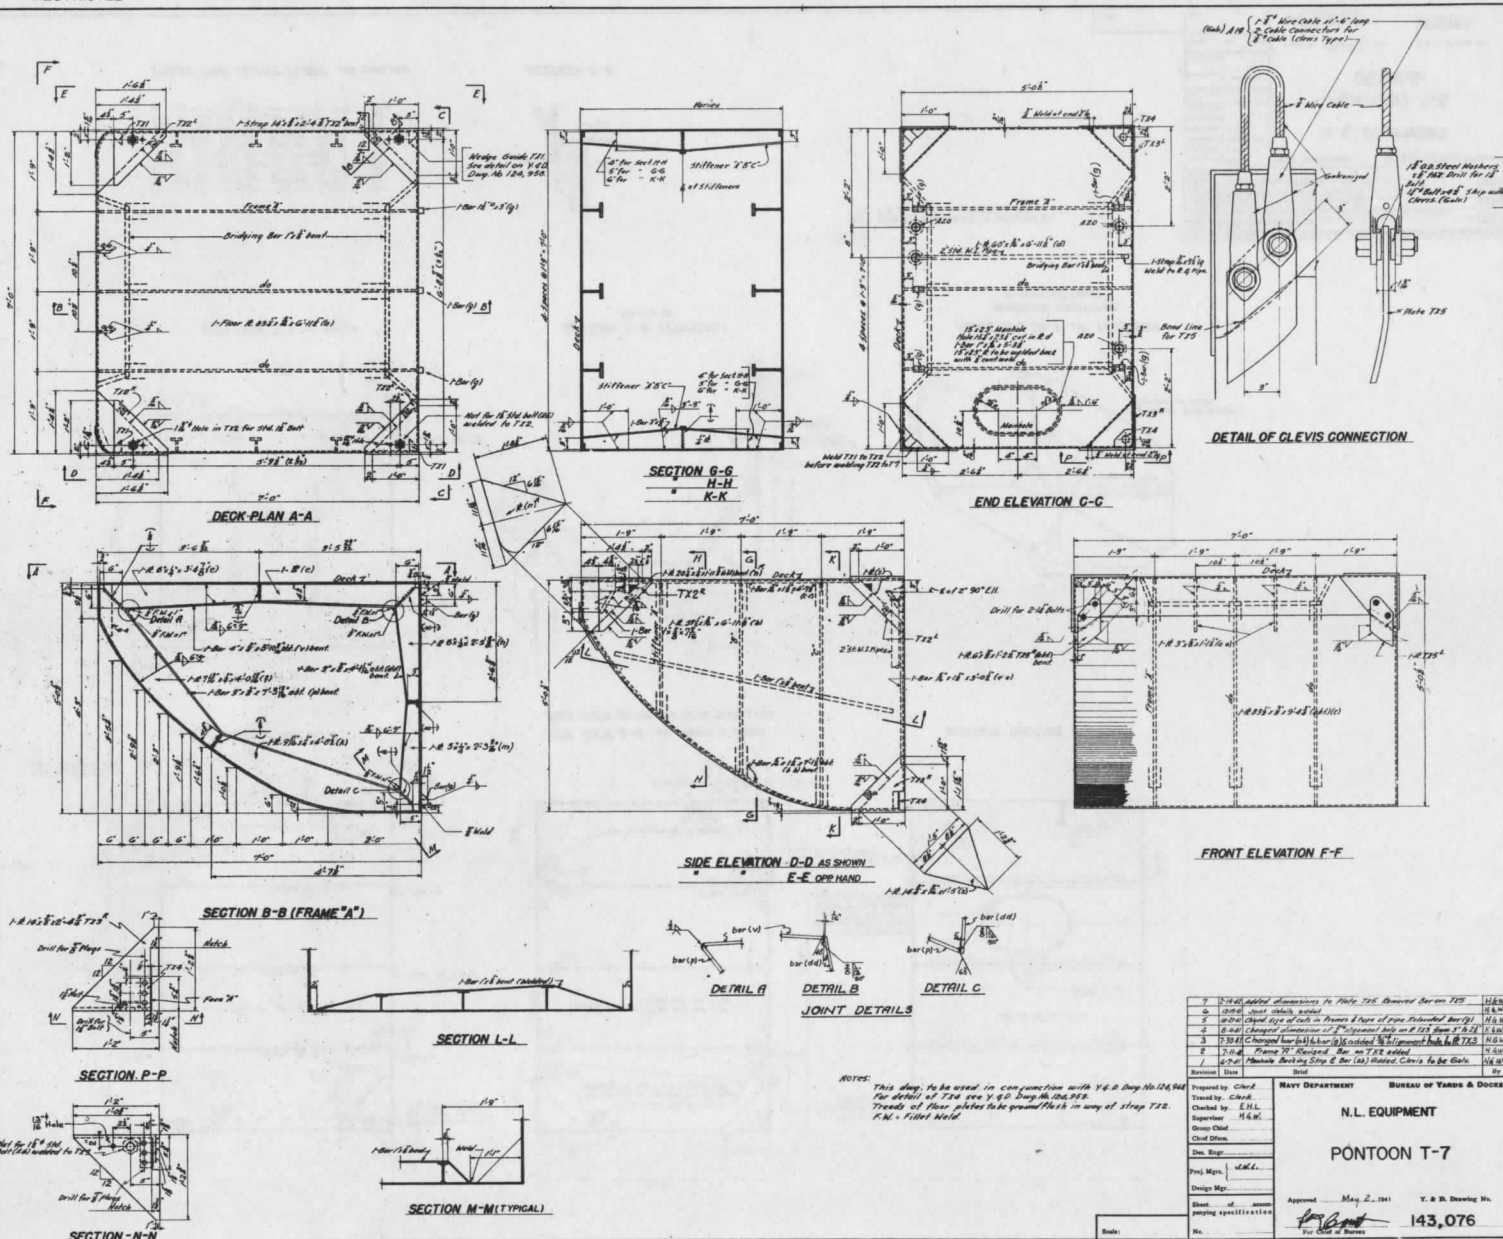


RESTRICTED

RESTRICTED

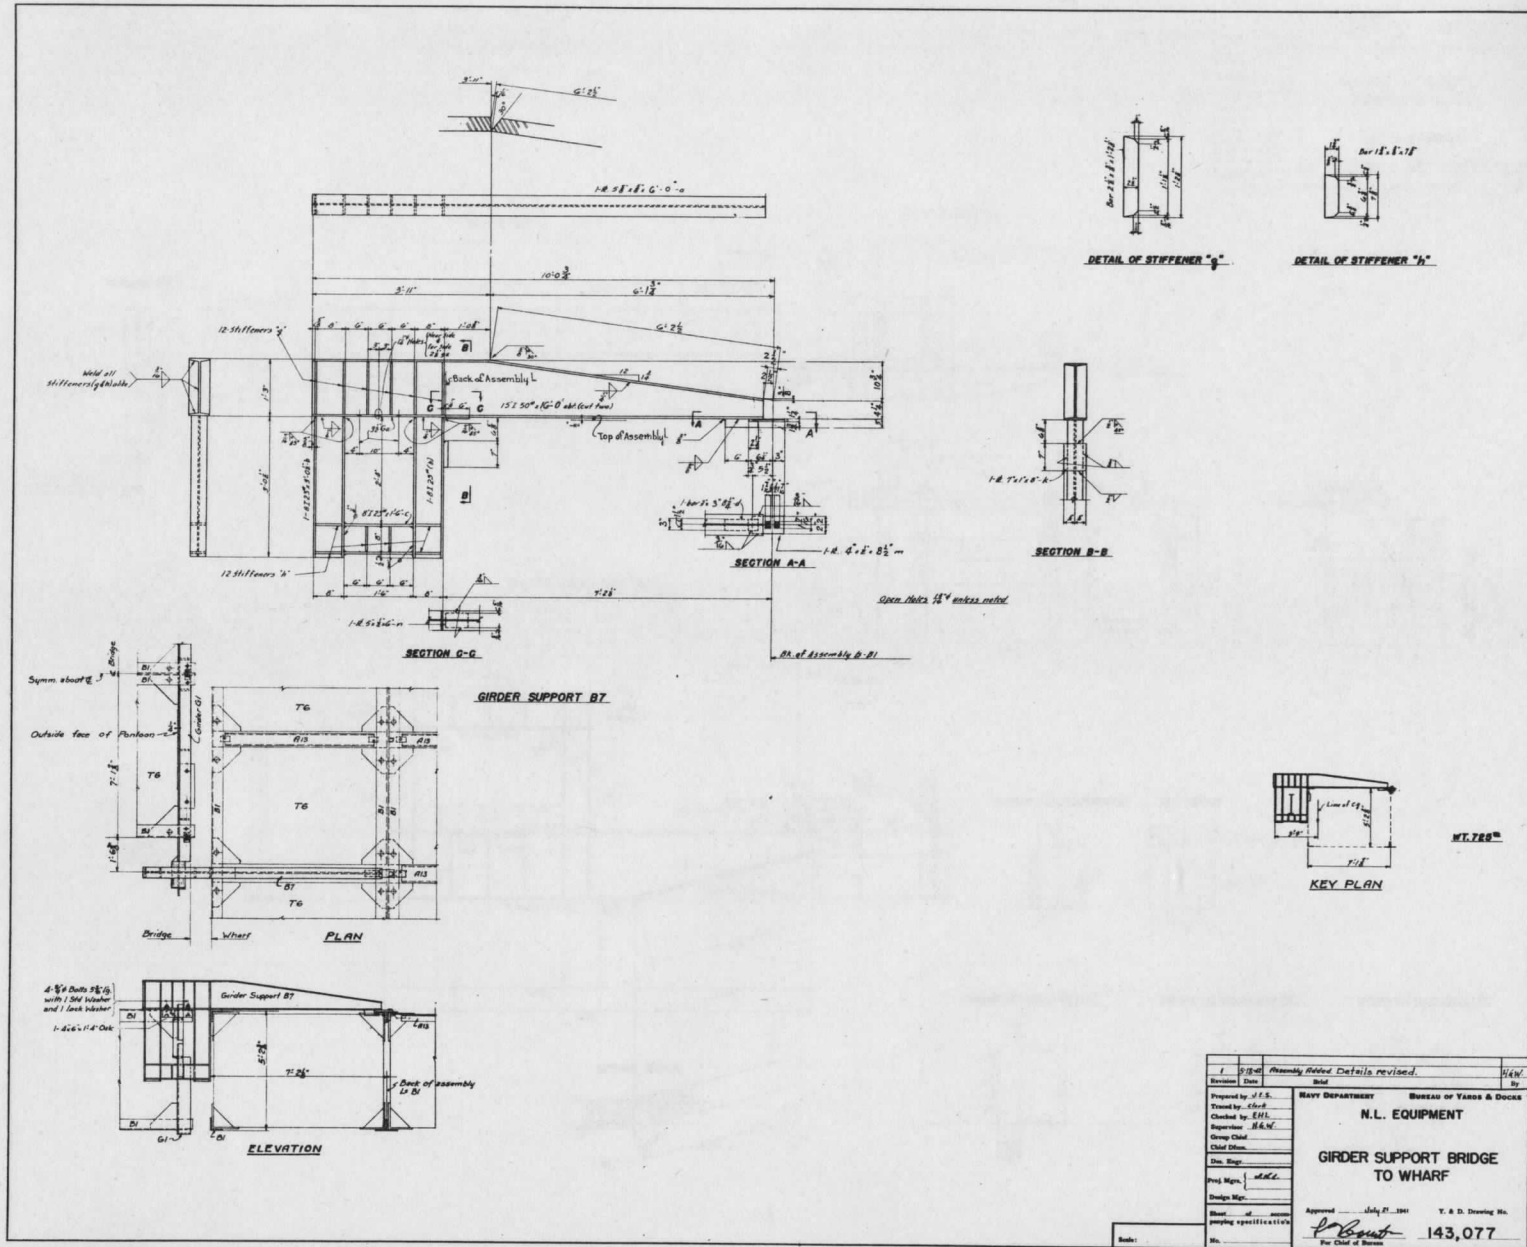











RESTRICTED

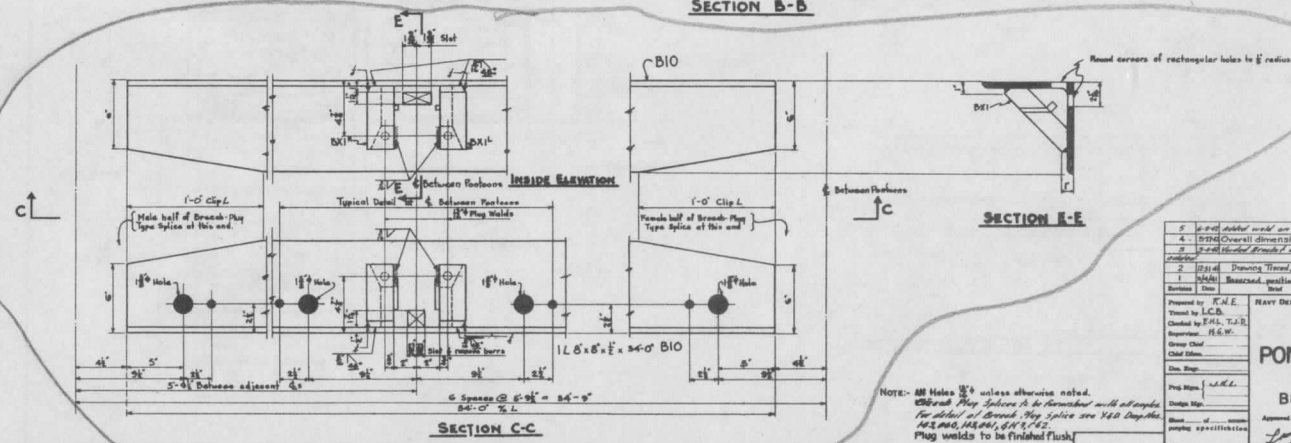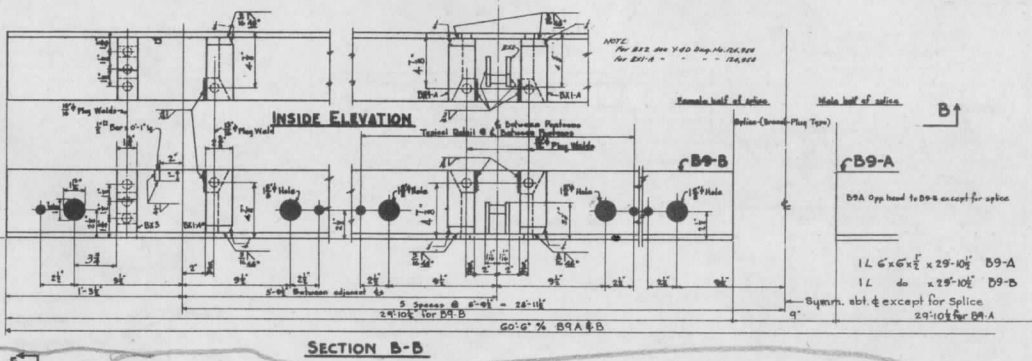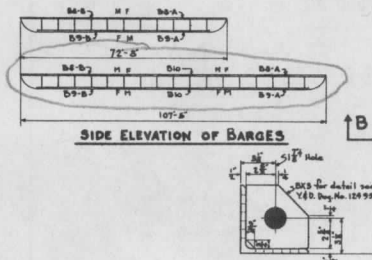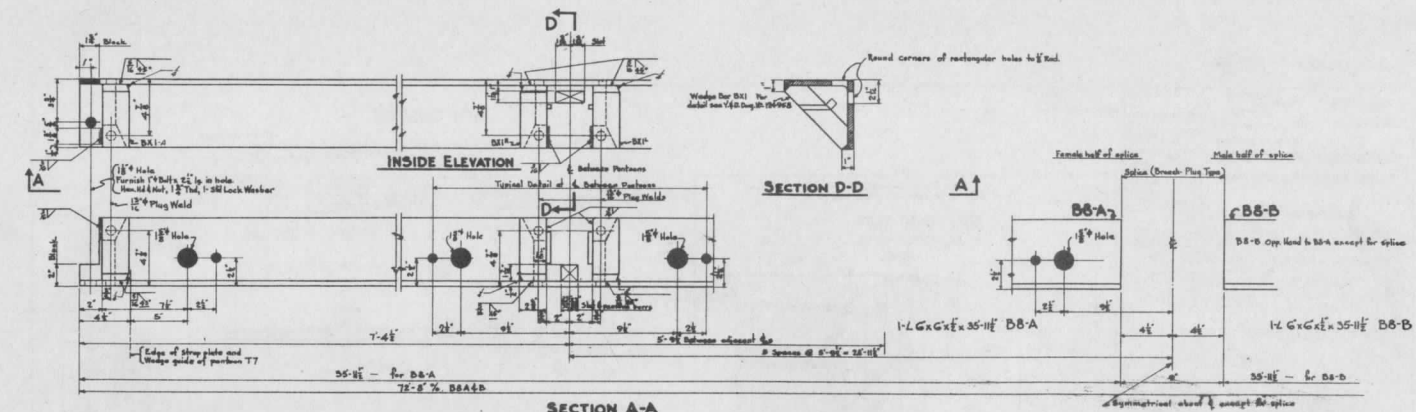

NOTE: All Holes $\frac{1}{8}$ " unless otherwise noted.
 Thread Plug Splices to be furnished with all angles.
 For detail of Branch Plug Splice see V&D Drawings
 M3, 000, M3, 001, & M3, 002.
 Plug welds to be finished flush.


[illegible]

RESTRICTED

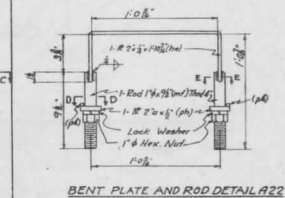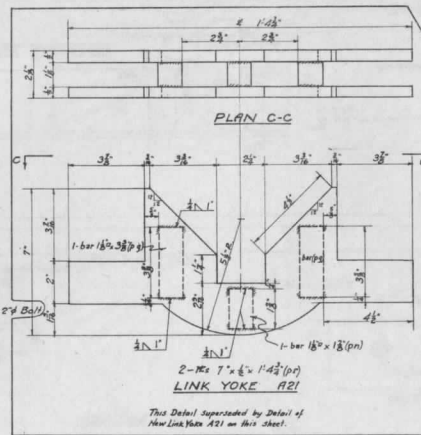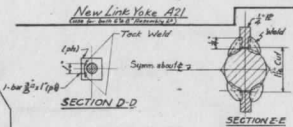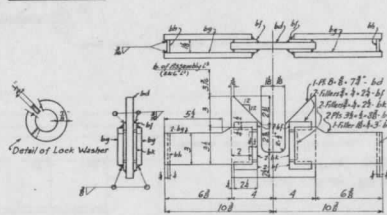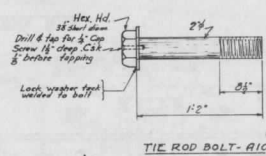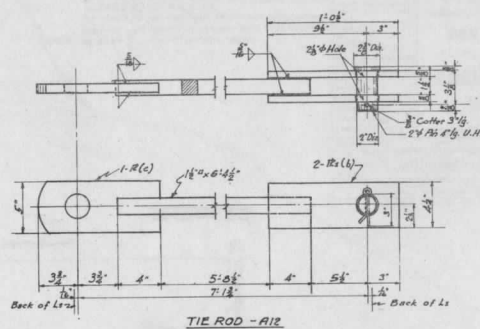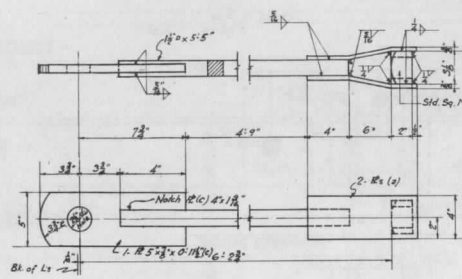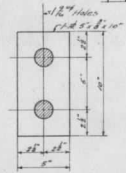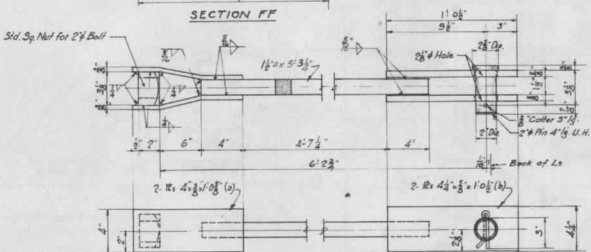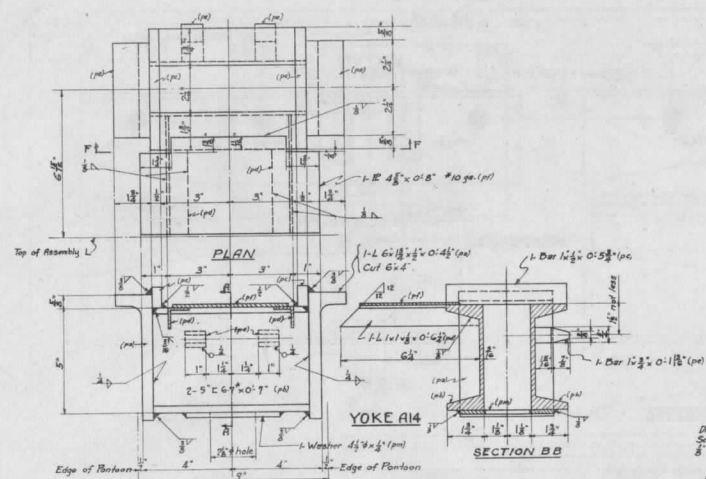


6	0102	White House Directed		010101
5	1004	Adopted by H. R. 1004	2014	010101
4	0101	Adopted by H. R. 1001 and H. R. 1002	2014	010101
3	1100	Democracy - Change on 11/00		010101
2	1100	Democracy - Change on 11/00		010101
1	0101	Ball Head Movement in H. R. 1001, 1002, 1003 and H. R. 1004		010101
		Ball Head Movement in H. R. 1001, 1002, 1003 and H. R. 1004		010101
Revised Date		Ball Head Movement in H. R. 1001, 1002, 1003 and H. R. 1004		010101
Prepared by	ENR 1001			
Typed by	R. H. F.			
Checked by	R. H. F.			
Approved by	MS-10			
Copy Chief				
Chief Clerk				
Doc. Stamp				
File Stamp	ABC			
Print Stamp				
Output Stamp				
Approved	Sept. 22, 1961			
Working specifications				
No.	143,086			

RESTRICTED



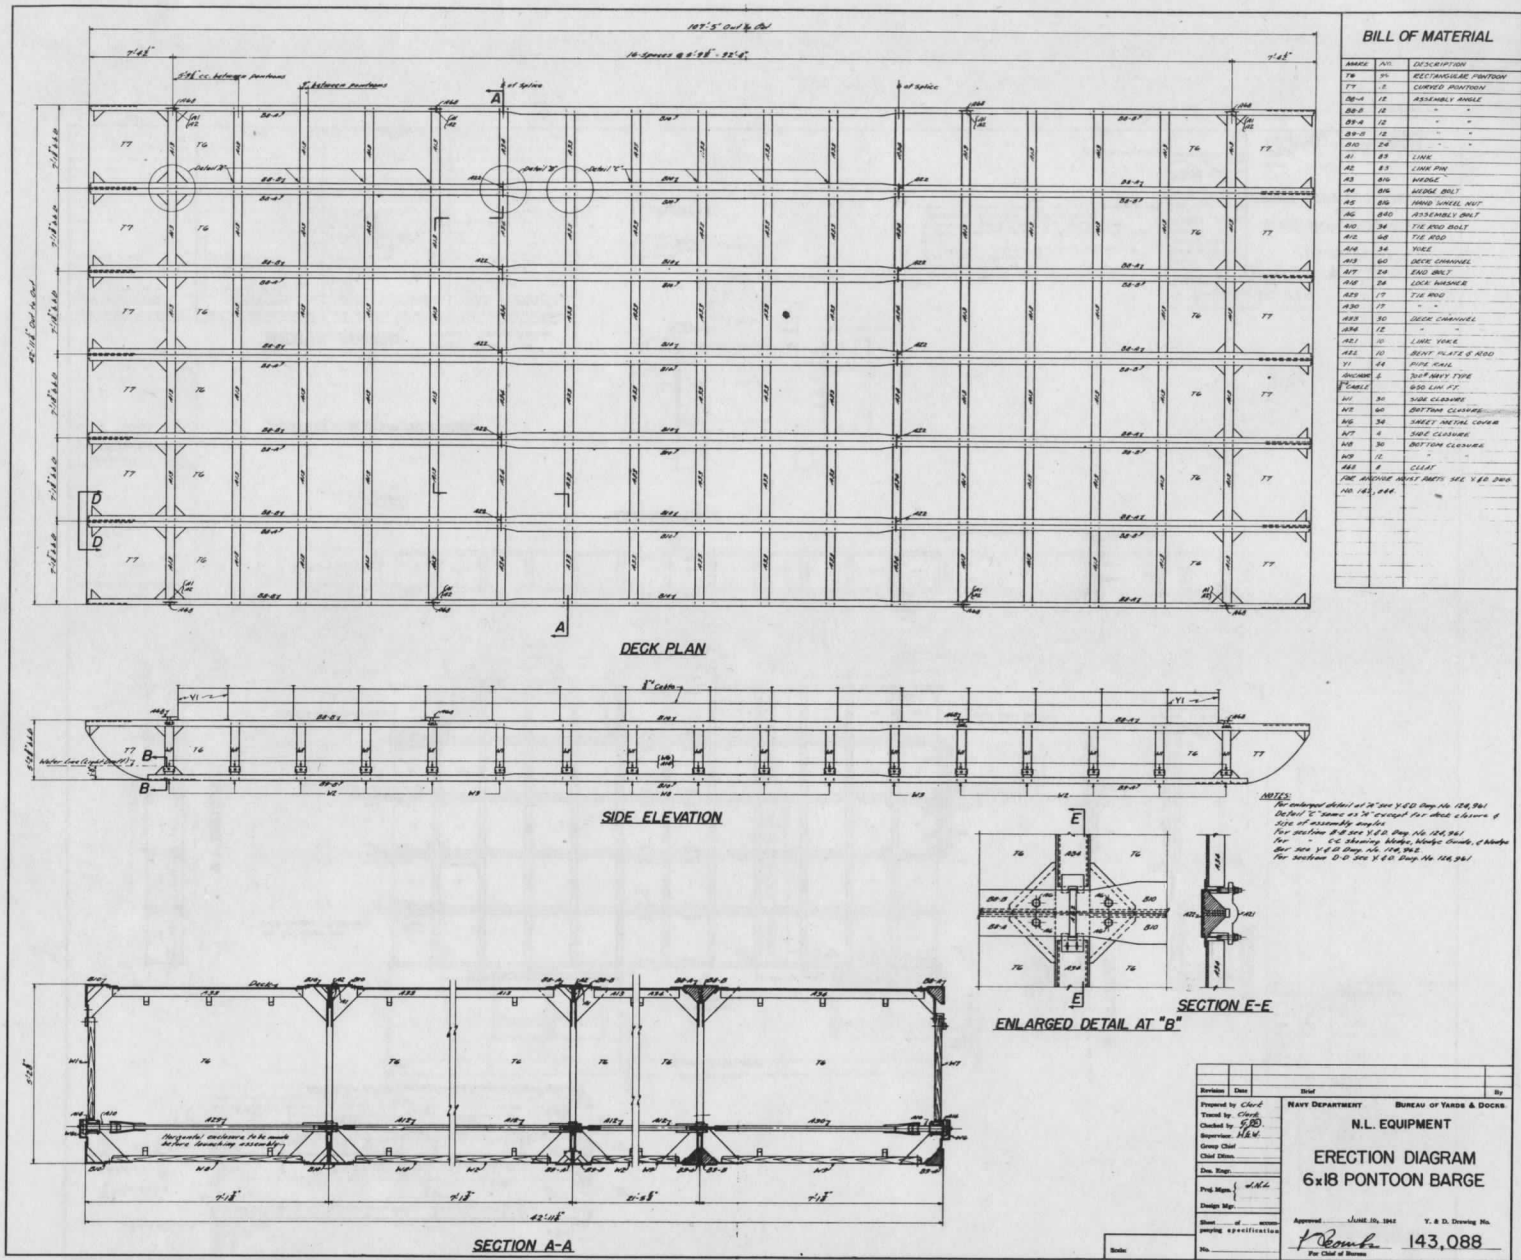















RESTRICTED

RESTRICTED

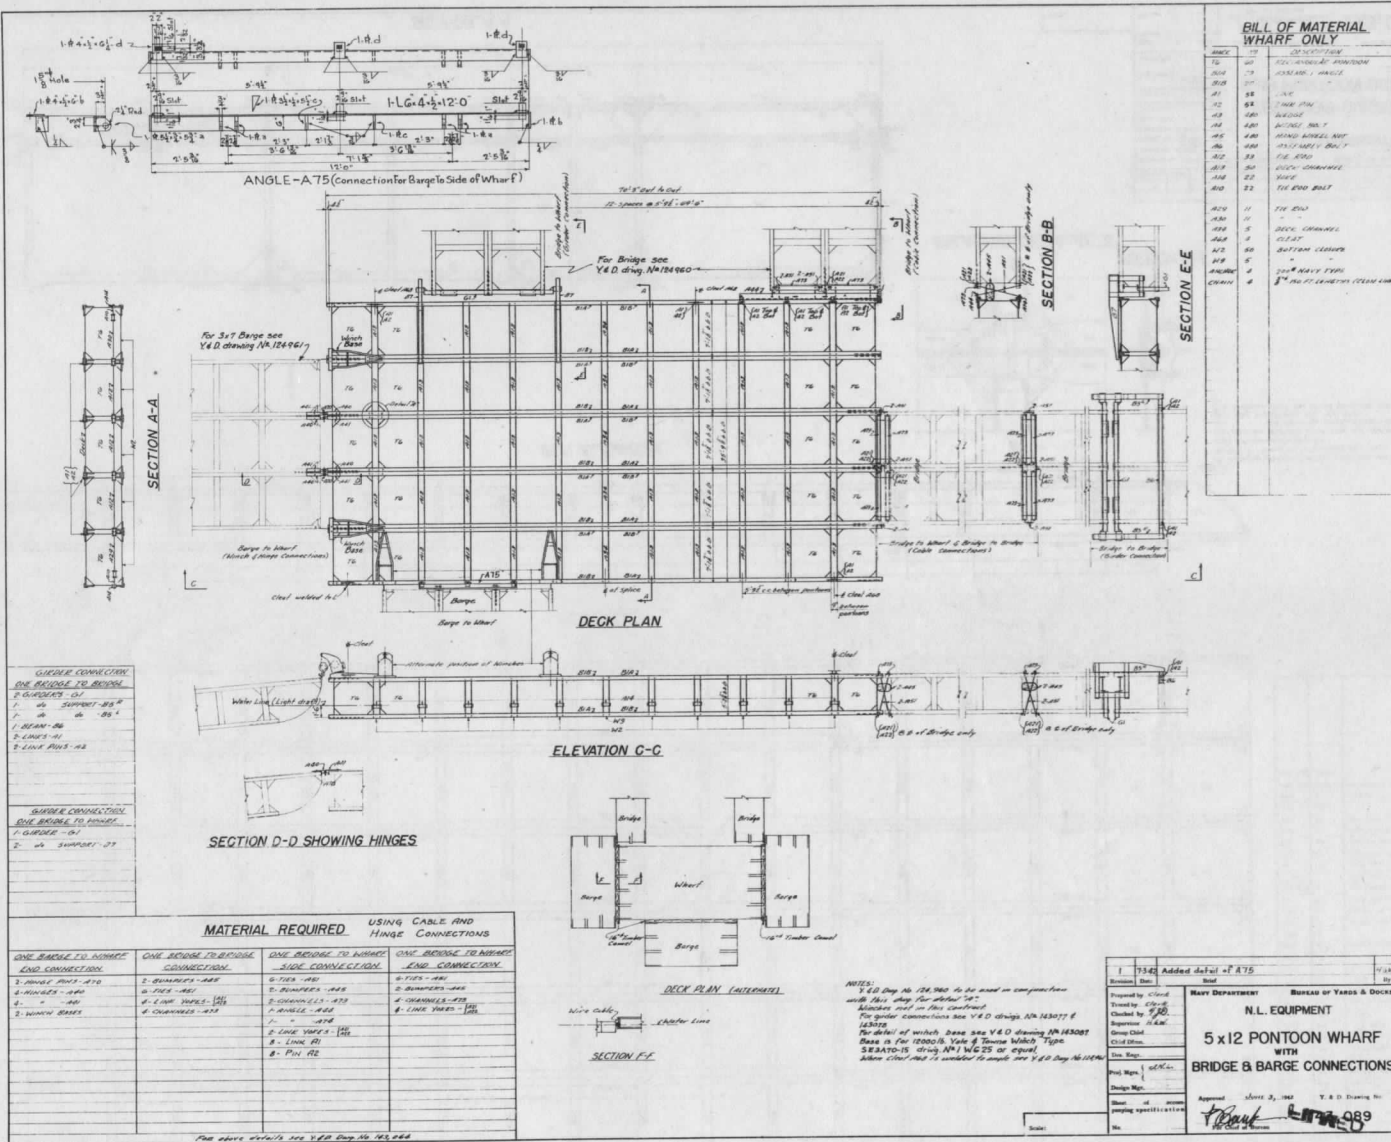

RESTRICTED

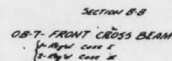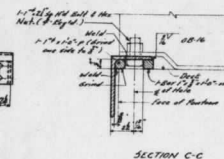 [illegible]

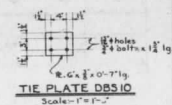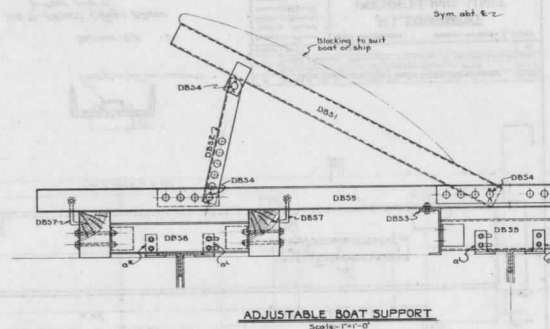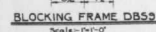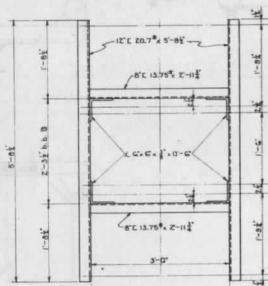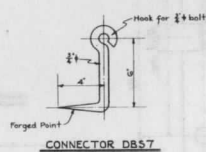 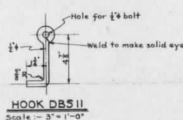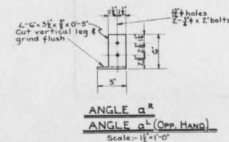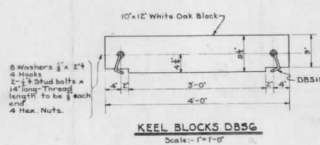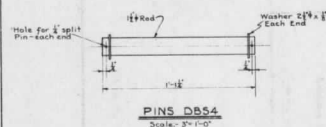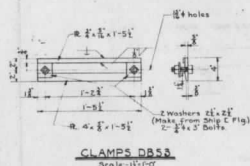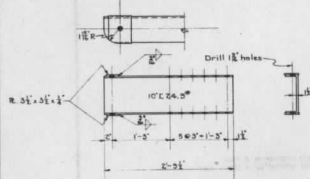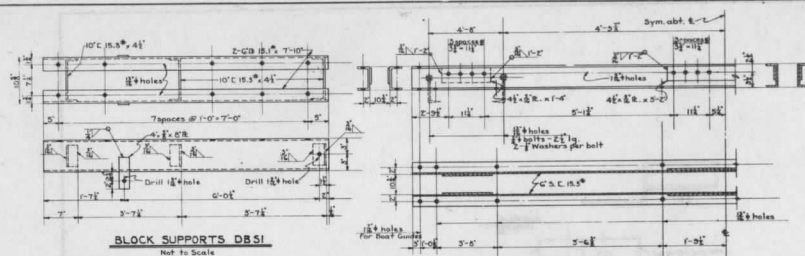

Note: For required number of keel blocks & adjustable boat supports, etc., refer to Bill of Materials on Du Y&D Drawg. No. 815481.

Revised	Date	By
Prepared by: H.E.H. Transcribed by: F.T.A. Checked by: F.T.A. Supervised by: H.E.H. Group Chief: R.E.F. Chief Draftsman: J.T.M.		
Designated by: H.E.H. Designated by: H.E.H. Designated by: H.E.H.		
Sheet # of 2 shown printing specification		
Scale: As Noted		
NEW DEPARTMENT BUREAU OF YARDS & DOCKS FLOATING DRYDOCK FOR P.T. BOATS DETAILS OF ADJUSTABLE BOAT SUPPORTS AND KEEL BLOCKS Approved: Jan. 5, 1912 C. B. D. Drawing No. 187484		

1-14-167